

MR

TABLE OF CONTENTS

B-TC-11150-0-1	FIELD MAINT. PRINT SET
E-UA-11150-0-0	PROGRAMMABLE DATA TERMINAL
B-PL-11150-0-0	PROGRAMMABLE DATA TERMINAL (PL)
E-UA-7013077-0-0	FLEXIBLE DISK DRIVE
B-PL-7013077-0-0	FLEXIBLE DISK DRIVE (PL)
D-AD-7015986-0-0	REAR PANEL ASSY
B-PL-7015986-0-0	REAR PANEL ASSY
E-UA-RXT01-0-0	ADDITIONAL FLOPPY DRIVE
B-PL-RXT01-0-0	ADDITIONAL FLOPPY DRIVE (PL)
MP00686	FIELD MAINT. PRINT SET (DFT11)
MP00685	FIELD MAINT. PRINT SET (DLT11)
MP00653	FIELD MAINT. PRINT SET (MST11)
MP00688	FIELD MAINT. PRINT SET (RXT11)
MP00687	FIELD MAINT. PRINT SET (KDT11)
D-AD-7016464-0-0	LOOPBACK CONNECTOR
E-UA-5413343-0-0	H7833 POWER SUPPLY BOARD (ASSY)
K-PL-5413343-0-DBP	H7833 POWER SUPPLY BOARD (PARTS LIST)
D-CS-5413343-0-1	H7833 POWER SUPPLY BOARD (SCHEM)

UNIT VARIATIONS COVERED BY THIS PRINT SET
11150-AA
11150-AB
11150-AC
11150-AD
11150-AE
11150-AF
11150-AH
11150-AJ
11150-BA
11150-BB
11150-BC
11150-BD
11150-BE
11150-BF
11150-BH
11150-BJ
11150-CA
11150-CB
11150-CC
11150-CD
11150-CE
11150-CF
11150-CH
11150-CJ
11150-FH
11150-FJ
11150-EE
11150-EF

11150
Field Maintenance
Print Set


Digital Equipment
Corporation


PRINT SET ORDER
NO:MP00720

REV. B
NUMBER 11150-0-1
SIZE CODE B TC

REVISIONS	REV	A	B	USED ON OPTION/MODEL	DRN.	DATE	TITLE: PROGRAMMABLE DATA TERMINAL	
	CHG. NO.	PDT11/150-MR002	PDT11/150-MR007		11150	CHK'D		DATE
	DATE	9/11/78	2/2/79			PROJ. ENG.		DATE
						FIELD SERV.		DATE
				SHEET 1 OF 1	G. Nealand	23 Oct 78	digital	
				SIZE B		CODE TC	NUMBER 11150-0-1	REV. B
				DIST.				

MR

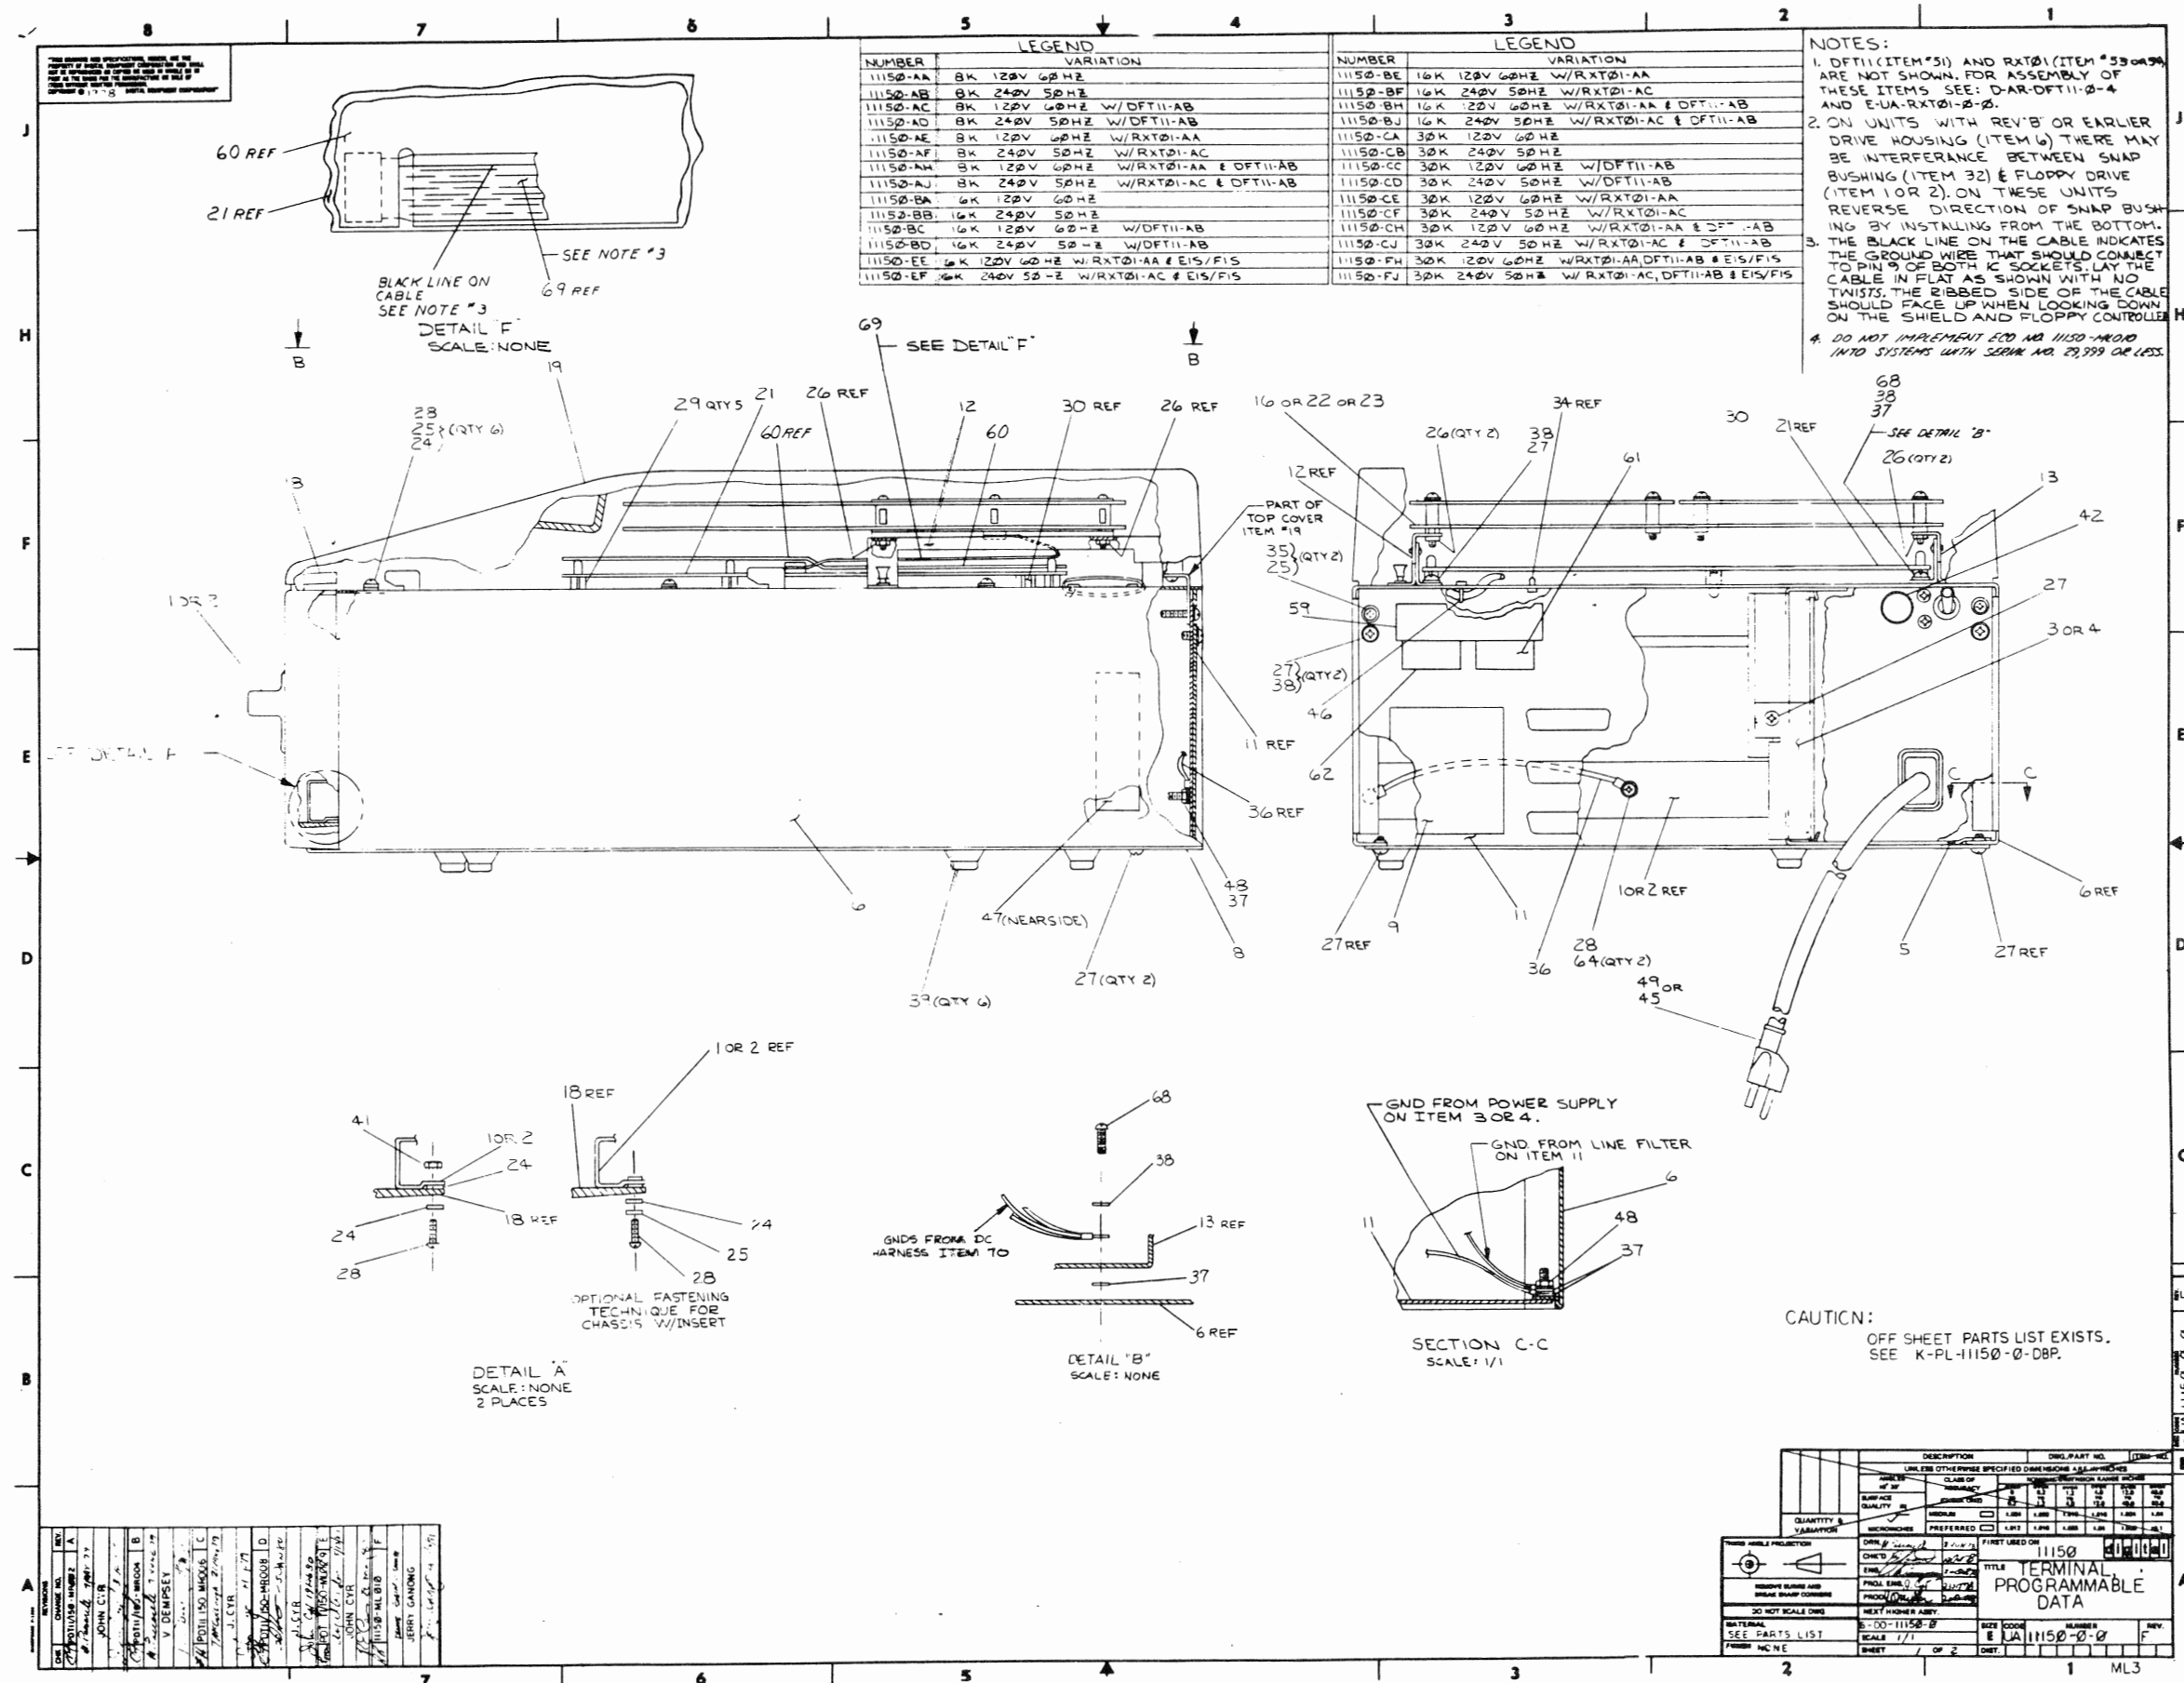

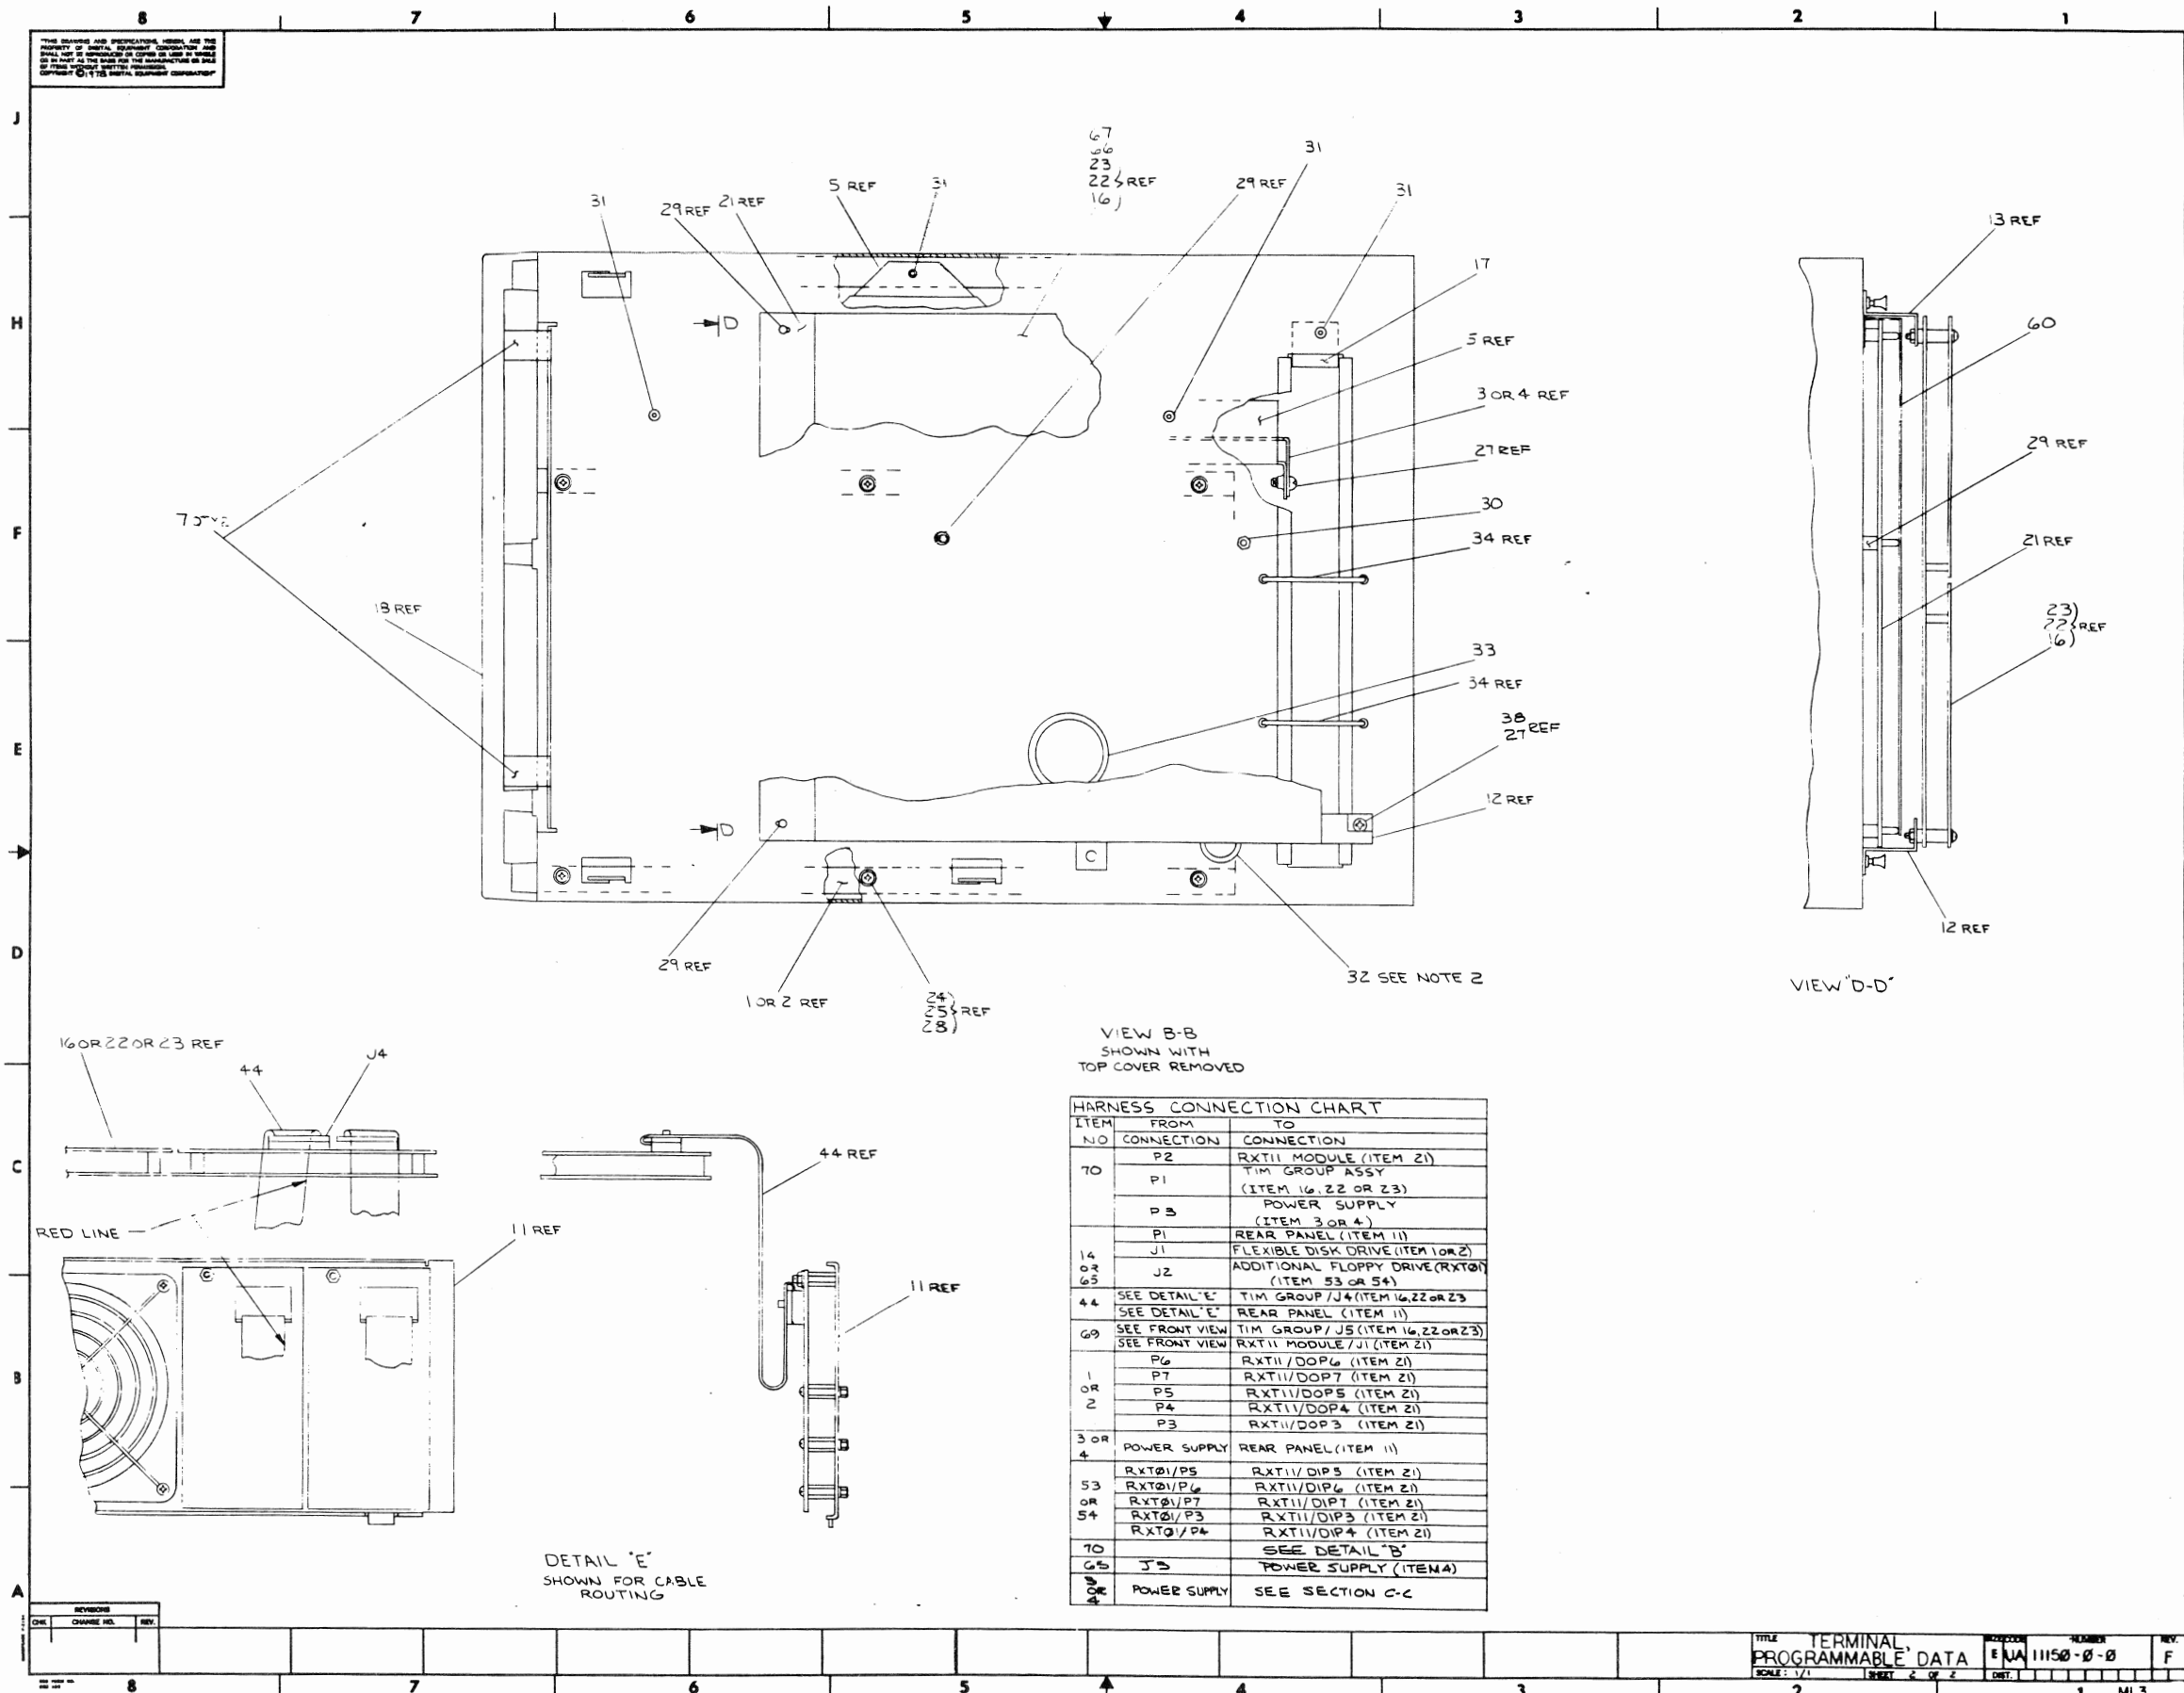

DIGITAL EQUIPMENT CORPORATION PARTS LIST				QUANTITY / VARIATION										NOTES:					
MADE BY <i>M. Passacale</i> DATE <i>28 JUN 78</i>		CHECKED <i>[Signature]</i> DATE <i>19 OCT 78</i>		SECTION 1		11150-AA	11150-AB	11150-AC	11150-AD	11150-AE	11150-AF	11150-AH	11150-AJ	11150-BA	11150-BB	11150-BC	11150-BD	REF DESIGNATION	
ENG <i>[Signature]</i> DATE <i>20 OCT 78</i>		PROD <i>[Signature]</i> DATE <i>20 OCT 78</i>		ISSUED SECTION 3															
ITEM NO.	DRAWING NO.	PART NO.	DESCRIPTION																
1	E-UA-7013077-0-0	7013077-02	DRIVE, FLEXIBLE DISK	1	-	-	-	-	-	-	-	-	-	1	-	-	-		
2	E-UA-7013077-0-0	7013077-03	DRIVE, FLEXIBLE DISK	-	1	-	-	-	-	-	-	-	-	-	1	-	-		
3	D-AD-7015983-0-0	7015983-00	ASSY, POWER SUPPLY	1	-	-	-	-	-	-	-	-	-	1	-	-	-		
4	D-AD-7015983-0-0	7015983-01	ASSY, POWER SUPPLY	-	1	-	-	-	-	-	-	-	-	-	1	-	-		
5	D-MD-7420982-0-0	7420982-00	HOUSING, POWER SUPPLY	1	1	-	-	-	-	-	-	-	-	1	1	-	-		
6	E-MD-7420984-0-0	7420984-00	HOUSING, DRIVE	1	1	-	-	-	-	-	-	-	-	1	1	-	-		
7	B-MD-7422151-0-0	7422151-00	BEZEL, CLIP RETAINER	2	2	-	-	-	-	-	-	-	-	2	2	-	-		
8	D-MD-7421086-0-0	7421086-00	PANEL, BOTTOM	1	1	-	-	-	-	-	-	-	-	1	1	-	-		
9	B-MD-7420977-0-0	7420977-00	PLATE, PLUG COVER	1	1	-	-	-	-	-	-	-	-	1	1	-	-		
10	D-IA-7015953-0-0	7015953-00	HARNESS, D.C.	1	1	-	-	-	-	-	-	-	-	1	1	-	-		
11	D-AD-7015986-0-0	7015986-00	ASSY, REAR PANEL	1	1	-	-	-	-	-	-	-	-	1	1	-	-		
12	D-IA-7015970-0-0	7015970-00	ASSY, MODULE HINGE	1	1	-	-	-	-	-	-	-	-	1	1	-	-		
13	D-IA-7015970-0-0	7015970-01	ASSY, MODULE HINGE	1	1	-	-	-	-	-	-	-	-	1	1	-	-		
14	D-IA-7015956-0-0	7015956-00	HARNESS, A.C. INPUT SPINDLES	1	-	-	-	-	-	-	-	-	-	1	-	-	-		
15	B-IA-7016036-0-0	7016036-03	ASSY, JUMPER	1	1	-	-	-	-	-	-	-	-	1	1	-	-		
16	D-AD-7015976-0-0	7015976-00	ASSY, TIM GROUP (8K)	1	1	-	-	-	-	-	-	-	-	-	-	-	-		
17	B-MD-7421547-0-0	7421547-00	INSERT, SWITCH GUARD	1	1	-	-	-	-	-	-	-	-	1	1	-	-		
18		1215475-00	BEZEL, FRONT	1	1	-	-	-	-	-	-	-	-	1	1	-	-		
19	D-AD-7015974-0-0	7015974-00	ASSY, TOP COVER	1	1	-	-	-	-	-	-	-	-	1	1	-	-		
20		9006015-01	SCR, PHL PAN HD #4-40 X .75	2	2	-	-	-	-	-	-	-	-	2	2	-	-		
21	B-PL-RXT11-0-0	RXT11-0	CONTROLLER, FLOPPY	1	1	-	-	-	-	-	-	-	-	1	1	-	-		
E.C.O. NO. PDT11/150 MR002 PDT11/150 MR004 PDT11/150 MR006 PDT11/150 MR008 PDT11/150 ML009				TITLE TERMINAL, PROGRAMMABLE DATA				ASSY NO. E-UA-11150-0-0				SIZE B		CODE PL		NUMBER 11150-0-0		REV. E	
THIS DRAWING AND SPECIFICATIONS, HEREIN, ARE THE PROPERTY OF DIGITAL EQUIPMENT CORPORATION AND SHALL NOT BE REPRODUCED OR COPIED OR USED IN WHOLE OR IN PART AS THE BASIS FOR THE MANUFACTURE OR SALE OF ITEMS WITHOUT WRITTEN PERMISSION. COPYRIGHT © 1978 DIGITAL EQUIPMENT CORPORATION				SHEET 1 OF 12				INSERTION PARTS LIST DATA BASE REV											

DIGITAL EQUIPMENT CORPORATION PARTS LIST				QUANTITY / VARIATION											NOTES:	
MADE BY <i>M. Pasculli</i>		CHECKED <i>[Signature]</i>	SECTION	11150-BE	11150-BF	11150-BH	11150-BJ	11150-CA	11150-CB	11150-CC	11150-CD	11150-CE	11150-CF	11150-CH		11150-CJ
DATE <i>28 JUN 78</i>		DATE <i>19 OCT 78</i>	2													
ENG <i>V. R. Simpson</i>		PROD <i>[Signature]</i>	ISSUED SECTION													
DATE <i>20 OCT 78</i>		DATE <i>20 Oct 78</i>	3													
ITEM NO.	DRAWING NO.	PART NO.	DESCRIPTION												REF DESIGNATION	
1	E-UA-7013077-0-0	7013077-02	DRIVE, FLEXIBLE DISK	-	-	-	-	1	-	-	-	-	-	-	-	
2	E-UA-7013077-0-0	7013077-03	DRIVE, FLEXIBLE DISK	-	-	-	-	-	1	-	-	-	-	-	-	
3	D-AD-7015983-0-0	7015983-00	ASSY, POWER SUPPLY	-	-	-	-	1	-	-	-	-	-	-	-	
4	D-AD-7015983-0-0	7015983-01	ASSY, POWER SUPPLY	-	-	-	-	-	1	-	-	-	-	-	-	
5	D-MD-7420982-0-0	7420982-00	HOUSING, POWER SUPPLY	-	-	-	-	1	1	-	-	-	-	-	-	
6	E-MD-7420984-0-0	7420984-00	HOUSING, DRIVE	-	-	-	-	1	1	-	-	-	-	-	-	
7	B-MD-7422151-0-0	7422151-00	BEZEL, CLIP RETAINER	-	-	-	-	2	2	-	-	-	-	-	-	
8	D-MD-7421086-0-0	7421086-00	PANEL, BOTTOM	-	-	-	-	1	1	-	-	-	-	-	-	
9	B-MD-7420977-0-0	7420977-00	PLATE, PLUG COVER	-	-	-	-	1	1	-	-	-	-	-	-	
10	D-IA-7015953-0-0	7015953-00	HARNESS, D.C.	-	-	-	-	1	1	-	-	-	-	-	-	
11	D-AD-7015986-0-0	7015986-00	ASSY, REAR PANEL	-	-	-	-	1	1	-	-	-	-	-	-	
12	D-IA-7015970-0-0	7015970-00	ASSY, MODULE HINGE	-	-	-	-	1	1	-	-	-	-	-	-	
13	D-IA-7015970-0-0	7015970-01	ASSY, MODULE HINGE	-	-	-	-	1	1	-	-	-	-	-	-	
14	D-IA-7015956-0-0	7015956-00	HARNESS, A.C. INPUT SPINDLES	-	-	-	-	1	1	-	-	-	-	-	-	
15	B-IA-7016036-0-0	7016036-03	ASSY, JUMPER	-	-	-	-	1	1	-	-	-	-	-	-	
16	D-AD-7015976-0-0	7015976-00	ASSY, TIM GROUP (8K)	-	-	-	-	-	-	-	-	-	-	-	-	
17	B-MD-7421547-0-0	7421547-00	INSERT, SWITCH GUARD	-	-	-	-	1	1	-	-	-	-	-	-	
18		1215475-00	BEZEL, FRONT	-	-	-	-	1	1	-	-	-	-	-	-	
19	D-AD-7015974-0-0	7015974-00	ASSY, TOP COVER	-	-	-	-	1	1	-	-	-	-	-	-	
20		~~9006015-01~~	~~SCR, PHL PAN HD #4-40 X .75~~	~~-~~	~~-~~	~~-~~	~~-~~	~~2~~	~~2~~	~~-~~	~~-~~	~~-~~	~~-~~	~~-~~	~~-~~	
21	B-PL-RXT11-0-0	RXT11-0	CONTROLLER, FLOPPY	-	-	-	-	1	1	-	-	-	-	-	-	
ECO. NO.																
"THIS DRAWING AND SPECIFICATIONS, HEREIN, ARE THE PROPERTY OF DIGITAL EQUIPMENT CORPORATION AND SHALL NOT BE REPRODUCED OR COPIED OR USED IN WHOLE OR IN PART AS THE BASIS FOR THE MANUFACTURE OR SALE OF ITEMS WITHOUT WRITTEN PERMISSION. COPYRIGHT ©1978 DIGITAL EQUIPMENT CORPORATION"			TITLE TERMINAL PROGRAMMABLE DATA		ASSY NO. E-UA-11150-0-0		SIZE B	CODE PL	NUMBER 11150-0-0		REV. E					
					SHEET 2 OF 12		INSERTION PARTS LIST DATA BASE REV									

DIGITAL EQUIPMENT CORPORATION PARTS LIST				QUANTITY / VARIATION												NOTES:				
MADE BY DATE		CHECKED DATE		SECTION 3		11150-FH	11150-FJ	11150-EE	11150-EF											
ENG DATE		PROD DATE		ISSUED SECTION 3																
ITEM NO.	DRAWING NO.	PART NO.	DESCRIPTION																REF DESIGNATION	
1	E-UA-7013077-0-0	7013077-02	DRIVE, FLEXIBLE DISK	1	-	1	-													
2	E-UA-7013077-0-0	7013077-03	DRIVE, FLEXIBLE DISK	-	1	-	1													
3	D-AD-7015983-0-0	7015983-00	ASSY, POWER SUPPLY	1	-	1	-													
4	D-AD-7015983-0-0	7015983-01	ASSY, POWER SUPPLY	-	1	-	1													
5	D-MD-7420982-0-0	7420982-00	HOUSING, POWER SUPPLY	1	1	1	1													
6	E-MD-7420984-0-0	7420984-00	HOUSING, DRIVE	1	1	1	1													
7	B-MD-7422151-0-0	7422151-00	BEZEL, CLIP RETAINER	2	2	2	2													
8	D-MD-7421086-0-0	7421086-00	PANEL, BOTTOM	1	1	1	1													
9	B-MD-7420977-0-0	7420977-00	PLATE, PLUG COVER	1	1	1	1													
10	D-IA-7015953-0-0	7015953-00	HARNESS, D.C.	1	1	1	1													
11	D-AD-7015986-0-0	7015986-00	ASSY, REAR PANEL	1	1	1	1													
12	D-IA-7015970-0-0	7015970-00	ASSY, MODULE HINGE	1	1	1	1													
13	D-IA-7015970-0-0	7015970-01	ASSY, MODULE HINGE	1	1	1	1													
14	D-IA-7015956-0-0	7015956-00	HARNESS, A.C. INPUT SPINDLES	1	1	1	1													
15	B-IA-7016036-0-0	7016036-03	ASSY, JUMPER	1	1	1	1													
16	D-AD-7015976-0-0	7015976-00	ASSY, TIM GROUP (8K)	-	-	-	-													
17	B-MD-7421547-0-0	7421547-00	INSERT, SWITCH GUARD	1	1	1	1													
18		1215475-00	BEZEL, FRONT	1	1	1	1													
19	D-AD-7015974-0-0	7015974-00	ASSY, TOP COVER	1	1	1	1													
20		9006015-01	SCR, PHC PAN HD #4-40 x .75	2	2	2	2													
21	B-PL-RXT11-0-0	RXT11-0	CONTROLLER, FLOPPY	1	1	1	1													
ECO. NO.																				
"THIS DRAWING AND SPECIFICATIONS, HEREIN, ARE THE PROPERTY OF DIGITAL EQUIPMENT CORPORATION AND SHALL NOT BE REPRODUCED OR COPIED OR USED IN WHOLE OR IN PART AS THE BASIS FOR THE MANUFACTURE OR SALE OF ITEMS WITHOUT WRITTEN PERMISSION. COPYRIGHT ©1979 DIGITAL EQUIPMENT CORPORATION"				TITLE TERMINAL, PROGRAMMABLE DATA				ASSY NO. E-UA-11150-0-0				SIZE B		CODE PL		NUMBER 11150-0-0		REV. E		
								SHEET 3 OF 12				INSERTION PARTS LIST DATA BASE REV								

DIGITAL EQUIPMENT CORPORATION PARTS LIST				QUANTITY / VARIATION										NOTES:					
MADE BY <i>M. Pascarella</i> DATE <i>28 JUN 78</i>		CHECKED <i>[Signature]</i> DATE <i>19 OCT 78</i>		SECTION 1		11150-AA	11150-AE	11150-AC	11150-AD	11150-AE	11150-AF	11150-AH	11150-AJ	11150-BA	11150-BB	11150-BC	11150-BD		
ENG <i>V. Rampay</i> DATE <i>20 OCT 78</i>		PROD <i>[Signature]</i> DATE <i>20 OCT 78</i>		ISSUED SECTION 3															REF DESIGNATION
ITEM NO.	DRAWING NO.	PART NO.	DESCRIPTION																
22	D-AD-7015976-0-0	7015976-01	ASSY, TIM GROUP (16K)	-	-	-	-	-	-	-	-	-	-	1	1	-	-		
23	D-AD-7015976-0-0	7015976-02	ASSEY, TIM GROUP (30K)	-	-	-	-	-	-	-	-	-	-	-	-	-	-		
24		9006653-00	WASHER, FLAT #6 HOLE	10	10	-	-	-	-	-	-	-	-	10	10	-	-		
25		9007801-00	WASHER, SPLIT LOCK #6 HOLE	10	10	-	-	-	-	-	-	-	-	10	10	-	-		
26		9006557-00	NUT, KEPS #4-40	4	4	-	-	-	-	-	-	-	-	4	4	-	-		
27		9006418-01	SCR, PAN HD TAPTITE #8-32 X .38	7	7	-	-	-	-	-	-	-	-	7	7	-	-		
28		9006024-01	SCR, PHL PAN HD #6-32 X .50	9	9	-	-	-	-	-	-	-	-	9	9	-	-		
29		9009747-01	SUPPORT, CIRCUIT BOARD	5	5	-	-	-	-	-	-	-	-	5	5	-	-		
30		9009670-00	STANDOFF, PLASTIC	1	1	-	-	-	-	-	-	-	-	1	1	-	-		
31		9009626-00	RIVET, POP	4	4	-	-	-	-	-	-	-	-	4	4	-	-		
32		9007151-00	BUSHING, SNAP, NYLON (.750)	1	1	-	-	-	-	-	-	-	-	1	1	-	-		
33		9008964-00	BUSHING, SNAP NYLON (1.50)	1	1	-	-	-	-	-	-	-	-	1	1	-	-		
34		9007032-00	TIE, CABLE	4	4	-	-	-	-	-	-	-	-	4	4	-	-		
35		9006026-01	SCR, PHL PAN HD #6-32 X .75	2	2	-	-	-	-	-	-	-	-	2	2	-	-		
36	B-IA-7016036-0-0	7016036-01	ASSY, JUMPER	1	1	-	-	-	-	-	-	-	-	1	1	-	-		
37		9008072-00	WASHER, EXT TOOTH LOCK #8	6	6	-	-	-	-	-	-	-	-	6	6	-	-		
38		9006660-00	WASHER, FLAT #8	4	4	-	-	-	-	-	-	-	-	4	4	-	-		
39		9009903-00	BUMPER, ROUND ADHESIVE BACKED	6	6	-	-	-	-	-	-	-	-	6	6	-	-		
40		9009321-00	LOCKTITE	A/R	A/R	-	-	-	-	-	-	-	-	A/R	A/R	-	-		
41		9006560-00	NUT, KEPS #6-32	2	2	-	-	-	-	-	-	-	-	2	2	-	-		
42		9007217-00	FUSE 3 AMP	1	1	-	-	-	-	-	-	-	-	1	1	-	-		
E.C.O. NO.																			
"THIS DRAWING AND SPECIFICATIONS, HEREIN, ARE THE PROPERTY OF DIGITAL EQUIPMENT CORPORATION AND SHALL NOT BE REPRODUCED OR COPIED OR USED IN WHOLE OR IN PART AS THE BASIS FOR THE MANUFACTURE OR SALE OF ITEMS WITHOUT WRITTEN PERMISSION. COPYRIGHT © 1978 DIGITAL EQUIPMENT CORPORATION"				TITLE TERMINAL PROGRAMMABLE DATA				ASSY NO. E-UA-11150-0-0				SIZE B		CODE PL		NUMBER 11150-0-0		REV. E	
								SHEET 4 OF 12				INSERTION PARTS LIST DATA BASE REV							

DIGITAL EQUIPMENT CORPORATION PARTS LIST				QUANTITY / VARIATION											NOTES:			
MADE BY <i>M. Passarelli</i> DATE <i>28 Jan 78</i>		CHECKED <i>[Signature]</i> DATE <i>19 Oct 78</i>		SECTION 2		11150-BE	11150-BF	11150-BG	11150-BJ	11150-CA	11150-CB	11150-CC	11150-CD	11150-CE		11150-CF	11150-CH	11150-CJ
ENG <i>[Signature]</i> DATE <i>20 Oct 78</i>		PROD <i>[Signature]</i> DATE <i>20 Oct 78</i>		ISSUED SECTION 3														
ITEM NO.	DRAWING NO.	PART NO.	DESCRIPTION														REF DESIGNATION	
22	D-AD-7015976-0-0	7015976-01	ASSY, TIM GROUP (16K)	-	-	-	-	-	-	-	-	-	-	-	-	-		
23	D-AD-7015976-0-0	7015976-02	ASSY, TIM GROUP (30K)	-	-	-	-	1	1	-	-	-	-	-	-	-		
24		9006653-00	WASHER, FLAT #6 HOLE	-	-	-	-	10	10	-	-	-	-	-	-	-		
25		9007801-00	WASHER, SPLIT LOCK #6 HOLE	-	-	-	-	10	10	-	-	-	-	-	-	-		
26		9006557-00	NUT, KEPS #4-40	-	-	-	-	4	4	-	-	-	-	-	-	-		
27		9006418-01	SCR, PAN HD TAPTITE #6-32 X .38	-	-	-	-	7	7	-	-	-	-	-	-	-		
28		9006024-01	SCR, PHL PAN HD #6-32 X .50	-	-	-	-	9	9	-	-	-	-	-	-	-		
29		9009747-01	SUPPORT, CIRCUIT BOARD	-	-	-	-	5	5	-	-	-	-	-	-	-		
30		9009670-00	STANDOFF, PLASTIC	-	-	-	-	1	1	-	-	-	-	-	-	-		
31		9009626-00	RIVET, POP	-	-	-	-	4	4	-	-	-	-	-	-	-		
32		9007151-00	BUSHING, SNAP, NYLON (.750)	-	-	-	-	1	1	-	-	-	-	-	-	-		
33		9008964-00	BUSHING, SNAP, NYLON (1.50)	-	-	-	-	1	1	-	-	-	-	-	-	-		
34		9007032-00	TIE, CABLE	-	-	-	-	4	4	-	-	-	-	-	-	-		
35		9006026-01	SCR, PHL PAN HD #6-32 X .75	-	-	-	-	2	2	-	-	-	-	-	-	-		
36	B-IA-7016036-0-0	7016036-01	ASSY, JUMPER	-	-	-	-	1	1	-	-	-	-	-	-	-		
37		9008072-00	WASHER, EXT TOOTH LOCK #8	-	-	-	-	4	4	-	-	-	-	-	-	-		
38		9006660-00	WASHER, FLAT #8	-	-	-	-	4	4	-	-	-	-	-	-	-		
39		9009903-00	BUMPER, ROUND ADHESIVE BACKED	-	-	-	-	6	6	-	-	-	-	-	-	-		
40		9009321-00	LOCKTITE	-	-	-	-	A/PA/R		-	-	-	-	-	-	-		
41		9006560-00	NUT, KEPS #6-32	-	-	-	-	2	2	-	-	-	-	-	-	-		
42		9007217-00	FUSE 3 AMP	-	-	-	-	1	1	-	-	-	-	-	-	-		
E.C.O. NO.																		
THIS DRAWING AND SPECIFICATIONS, HEREIN, ARE THE PROPERTY OF DIGITAL EQUIPMENT CORPORATION AND SHALL NOT BE REPRODUCED OR COPIED OR USED IN WHOLE OR IN PART AS THE BASIS FOR THE MANUFACTURE OR SALE OF ITEMS WITHOUT WRITTEN PERMISSION. COPYRIGHT © 1978 DIGITAL EQUIPMENT CORPORATION				TITLE TERMINAL PROGRAMMABLE DATA				ASSY NO. E-UA-11150-0-0		SIZE B	CODE PL	NUMBER 11150-0-0		REV. E				
								SHEET 5 OF 12		INSERTION PARTS LIST DATA BASE REV								

DIGITAL EQUIPMENT CORPORATION PARTS LIST				QUANTITY / VARIATION												NOTES:			
MADE BY DATE		CHECKED DATE		SECTION 3		11150-FH	11150-FJ	11150-EE	11150-EF										
ENG DATE		PROD DATE		ISSUED SECTION 3															
ITEM NO.	DRAWING NO.	PART NO.	DESCRIPTION															REF DESIGNATION	
22	D-AD-7015976 -0-0	7015976-01	ASSY, TIM GROUP (16K)	-	-	-	-												
23	D-AD-7015976-0-0	7015976-02	ASSY, TIM GROUP (30K)	-	-	-	-												
24		9006653-00	WASHER, FLAT #6 HOLE	10	10	10	10												
25		9007801-00	WASHER, SPLIT LOCK #6 HOLE	10	10	10	10												
26		9006557-00	NUT, KEPS #4-40	4	4	4	4												
27		9006418-01	SCR, PAN HD TAPTITE #8-32 X .38	7	7	7	7												
28		9006024-01	SCR, PHL PAN HD #6-32 X .50	9	9	9	9												
29		9009747-01	SUPPORT, CIRCUIT BOARD	5	5	5	5												
30		9009670-00	STANDOFF, PLASTIC	1	1	1	1												
31		9009626-00	RIVET, POP	4	4	4	4												
32		9007151-00	BUSHING, SNAP, NYLON (.750)	1	1	1	1												
33		9008964-00	BUSHING, SNAP, NYLON (1.50)	1	1	1	1												
34		9007032-00	TIE, CABLE	4	4	4	4												
35		9006026-01	SCR, PHL PAN HD #6-32 X .75	2	2	2	2												
36	B-IA-7016036-0-0	7016036-01	ASSY, JUMPER	1	1	1	1												
37		9008072-00	WASHER, EXT TOOTH LOCK #8	6	6	6	6												
38		9006660-00	WASHER, FLAT #8	4	4	4	4												
39		9009903-00	BUMPER, ROUND ADHESIVE PACKED	6	6	6	6												
40		9009321-00	LOCKTITE	A/R	A/R	A/R	A/R												
41		9006560-00	NUT, KEPS #6-32	2	2	2	2												
42		9007217-00	FUSE 3 AMP	1	1	1	1												
E.C.O. NO.																			
"THIS DRAWING AND SPECIFICATIONS, HEREIN, ARE THE PROPERTY OF DIGITAL EQUIPMENT CORPORATION AND SHALL NOT BE REPRODUCED OR COPIED OR USED IN WHOLE OR IN PART AS THE BASIS FOR THE MANUFACTURE OR SALE OF ITEMS WITHOUT WRITTEN PERMISSION. COPYRIGHT © 1979DIGITAL EQUIPMENT CORPORATION"				TITLE TERMINAL, PROGRAMMABLE DATA				ASSY NO. E-UA-11150-0-0				SIZE B	CODE PL	NUMBER 11150-0-0				REV. E	
								SHEET 6 OF 12				INSERTION PARTS LIST DATA BASE REV							

DIGITAL EQUIPMENT CORPORATION PARTS LIST				QUANTITY / VARIATION												NOTES:			
MADE BY <i>M. Paracels</i> DATE <i>28 JUN 78</i>		CHECKED <i>J. J. [unclear]</i> DATE <i>19 OCT 78</i>		SECTION 1		11150-AA	11150-AB	11150-AC	11150-AD	11150-AE	11150-AF	11150-AH	11150-AJ	11150-BA	11150-BB			11150-BC	11150-BD
ENG <i>V. R. [unclear]</i> DATE <i>20 OCT 78</i>		PROD <i>J. Miller</i> DATE <i>20 OCT 78</i>		ISSUED SECTION 3														REF DESIGNATION	
ITEM NO.	DRAWING NO.	PART NO.	DESCRIPTION																
43	C-IA-7008612-0-0	7008612-0M	CABLE, KEYBOARD	1	1	-	-	-	-	-	-	-	-	1	1	-	-		
44	D-IA-7013370-0-0	7013370-0H	CABLE, 24 COND DIP SOCKET	1	1	-	-	-	-	-	-	-	-	1	1	-	-		
45		1700083-09	CORD, POWER	1	-	-	-	-	-	-	-	-	-	1	-	-	-		
46		9007031-00	TIE, CABLE	1	1	-	-	-	-	-	-	-	-	1	1	-	-		
47		9009255-00	LABEL	1	1	-	-	-	-	-	-	-	-	1	1	-	-		
48		9006563-00	NUT, KEPS #8-32	2	2	-	-	-	-	-	-	-	-	2	2	-	-		
49		1700083-10	POWER CORD (230)	-	1	-	-	-	-	-	-	-	-	-	1	-	-		
50	E-UA-11150-0-0	11150-AA	TERMINAL, PROGRAMMABLE DATA	X	-	1	-	1	-	1	-	1	-	-	-	-	-		
51	B-PL-DFT11-0-0	DFT11-AB	EIA CONN. - PDT11 SYSTEM	-	-	1	1	-	-	1	1	-	-	-	-	1	1		
52	E-UA-11150-0-0	11150-AB	TERMINAL, PROGRAMMABLE DATA	-	X	-	1	-	1	-	1	-	1	-	-	-	-		
53	E-UA-RXT01-0-0	RXT01-AA	DRIVE, ADDITIONAL FLOPPY	-	-	-	-	1	-	1	-	-	-	-	-	-	-		
54	E-UA-RXT01-0-0	RXT01-AC	DRIVE, ADDITIONAL FLOPPY	-	-	-	-	-	1	-	1	-	-	-	-	-	-		
55	E-UA-11150-0-0	11150-BA	TERMINAL, PROGRAMMABLE DATA	-	-	-	-	-	-	-	-	-	X	-	1	-	-		
56	E-UA-11150-0-0	11150-BB	TERMINAL, PROGRAMMABLE DATA	-	-	-	-	-	-	-	-	-	-	X	-	1	-		
57	E-UA-11150-0-0	11150-CA	TERMINAL, PROGRAMMABLE DATA	-	-	-	-	-	-	-	-	-	-	-	-	-	-		
58	E-UA-11150-0-0	11150-CB	TERMINAL, PROGRAMMABLE DATA	-	-	-	-	-	-	-	-	-	-	-	-	-	-		
59		3613209-00	TAG, SERIAL	1	1	-	-	-	-	-	-	-	-	1	1	-	-		
60		1216099-00	SHIELD, RF1	1	1	-	-	-	-	-	-	-	-	1	1	-	-		
61		3613211-01	LABEL, CSA	1	-	-	-	-	-	-	-	-	-	1	-	-	-		
62	A-DC-7416197-0-0	7416197-01	LABEL, UL	1	1	-	-	-	-	-	-	-	-	1	1	-	-		
63		3611448-00	LABEL, WARNING, AC CORD	1	1	-	-	-	-	-	-	-	-	1	1	-	-		
E.C.O. NO.																			
"THIS DRAWING AND SPECIFICATIONS, HEREIN, ARE THE PROPERTY OF DIGITAL EQUIPMENT CORPORATION AND SHALL NOT BE REPRODUCED OR COPIED OR USED IN WHOLE OR IN PART AS THE BASIS FOR THE MANUFACTURE OR SALE OF ITEMS WITHOUT WRITTEN PERMISSION. COPYRIGHT ©1978 DIGITAL EQUIPMENT CORPORATION"				TITLE TERMINAL, PROGRAMMABLE DATA				ASSY NO. E-UA-11150-0-0				SIZE B	CODE PL	NUMBER 11150-0-0		REV. E			
								SHEET 7 OF 12				INSERTION PARTS LIST DATA BASE REV							

DIGITAL EQUIPMENT CORPORATION PARTS LIST				QUANTITY / VARIATION											NOTES:			
MADE BY <i>M. Pascarelli</i> DATE <i>28 JUN 78</i>		CHECKED <i>[Signature]</i> DATE <i>19 OCT 78</i>		SECTION 2		11150-BE	11150-BF	11150-BH	11150-BJ	11150-CA	11150-CB	11150-CC	11150-CD	11150-CE		11150-CF	11150-CH	11150-CJ
ENG <i>[Signature]</i> DATE <i>20 OCT 78</i>		PROD <i>[Signature]</i> DATE <i>20 OCT 78</i>		ISSUED SECTION 3														
ITEM NO.	DRAWING NO.	PART NO.	DESCRIPTION															REF DESIGNATION
43	C-IA-7008612-0-0	7008612-0M	CABLE, KEYBOARD	-	-	-	-	1	1	-	-	-	-	-	-	-	-	
44	D-IA-7013370-0-0	7013370-0H	CABLE, 24 COND DIP SOCKET	-	-	-	-	1	1	-	-	-	-	-	-	-	-	
45		1700083-09	CORD, POWER	-	-	-	-	1	-	-	-	-	-	-	-	-	-	
46		9007031-00	TIE, CABLE	-	-	-	-	1	1	-	-	-	-	-	-	-	-	
47		9009255-00	LABEL	-	-	-	-	1	1	-	-	-	-	-	-	-	-	
48		9006563-00	NUT, KEPS #8-32	-	-	-	-	2	2	-	-	-	-	-	-	-	-	
49		1700083-10	POWER CORD (230)	-	-	-	-	-	1	-	-	-	-	-	-	-	-	
50	E-UA-11150-0-0	11150-AA	TERMINAL, PROGRAMMABLE DATA	-	-	-	-	-	-	-	-	-	-	-	-	-	-	
51	B-PL-DFT11-0-0	DFT11-AB	EIA CONN. - PDT11 SYSTEM	-	-	1	1	-	-	1	1	-	-	-	-	1	1	
52	E-UA-11150-0-0	11150-AB	TERMINAL, PROGRAMMABLE DATA	-	-	-	-	-	-	-	-	-	-	-	-	-	-	
53	E-UA-RXT01-0-0	RXT01-AA	DRIVE, ADDITIONAL FLOPPY	1	-	1	-	-	-	-	-	1	-	1	-	-	-	
54	E-UA-RXT01-0-0	RXT01-AC	DRIVE, ADDITIONAL FLOPPY	-	1	-	1	-	-	-	-	-	1	-	1	-	1	
55	E-UA-11150-0-0	11150-BA	TERMINAL, PROGRAMMABLE DATA	1	-	1	-	-	-	-	-	-	-	-	-	-	-	
56	E-UA-11150-0-0	11150-BB	TERMINAL, PROGRAMMABLE DATA	-	1	-	1	-	-	-	-	-	-	-	-	-	-	
57	E-UA-11150-0-0	11150-CA	TERMINAL, PROGRAMMABLE DATA	-	-	-	-	X	-	1	-	1	-	1	-	1	-	
58	E-UA-11150-0-0	11150-CB	TERMINAL, PROGRAMMABLE DATA	-	-	-	-	-	X	-	1	-	1	-	1	-	1	
59		3613209-00	TAG, SERIAL	-	-	-	-	1	1	-	-	-	-	-	-	-	-	
60		1216099-00	SHIELD, RFI	-	-	-	-	1	1	-	-	-	-	-	-	-	-	
61		3613211-01	LABEL, CSA	-	-	-	-	-	-	-	-	-	-	-	-	-	-	
62	A-DC-7416197-0-0	7416197-01	LABEL, UL	-	-	-	-	1	1	-	-	-	-	-	-	-	-	
63		3611448-00	LABEL, WARNING AC CORD	-	-	-	-	1	1	-	-	-	-	-	-	-	-	
E.C.O. NO.																		
"THIS DRAWING AND SPECIFICATIONS, HEREIN, ARE THE PROPERTY OF DIGITAL EQUIPMENT CORPORATION AND SHALL NOT BE REPRODUCED OR COPIED OR USED IN WHOLE OR IN PART AS THE BASIS FOR THE MANUFACTURE OR SALE OF ITEMS WITHOUT WRITTEN PERMISSION. COPYRIGHT © 1978 DIGITAL EQUIPMENT CORPORATION"				TITLE TERMINAL PROGRAMMABLE DATA				ASSY NO. E-UA-11150-0-0				SIZE B	CODE PL	NUMBER 11150-0-0		REV. E		
								SHEET 8 OF 12				INSERTION PARTS LIST DATA BASE REV						

DIGITAL EQUIPMENT CORPORATION PARTS LIST				QUANTITY / VARIATION												NOTES:			
MADE BY DATE		CHECKED DATE		SECTION 3		1115Ø-FH	1115Ø-FJ	1115Ø-EE	1115Ø-EF										
ENG DATE		PROD DATE		ISSUED SECTION 3															
ITEM NO.	DRAWING NO.	PART NO.	DESCRIPTION															REF DESIGNATION	
43	C-IA-7008612-0-0	7008612-ØM	CABLE, KEYBOARD	1	1	1	1												
44	D-IA-7013370-0-0	7013370-ØH	CABLE, 24 COND DIP SOCKET	1	1	1	1												
45		1700083-09	CORD, POWER	1	-	1	-												
46		9007031-00	TIE, CABLE	1	1	1	1												
47		9009255-00	LABEL	1	1	1	1												
48		9006563-00	NUT, KEPS #8-32	2	2	2	2												
49		1700083-10	POWER CORD (230)	-	1	-	1												
50	E-UA-1115Ø-Ø-Ø	1115Ø-AA	TERMINAL, PROGRAMMABLE DATA	-	-	-	-												
51	B-PL-DFT11-Ø-Ø	DFT11-AB	EIA CONN. - PDT11 SYSTEM	1	1	-	-												
52	E-UA-1115Ø-Ø-Ø	1115Ø-AB	TERMINAL, PROGRAMMABLE DATA	-	-	-	-												
53	E-UA-RXTØ1-Ø-Ø	RXTØ1-AA	DRIVE, ADDITIONAL FLOPPY	1	-	1	-												
54	E-UA-RXTØ1-Ø-Ø	RXTØ1-AC	DRIVE, ADDITIONAL FLOPPY	-	1	-	1												
55	E-UA-1115Ø-Ø-Ø	1115Ø-BA	TERMINAL, PROGRAMMABLE DATA	-	-	-	-												
56	E-UA-1115Ø-Ø-Ø	1115Ø-BB	TERMINAL, PROGRAMMABLE DATA	-	-	-	-												
57	E-UA-1115Ø-Ø-Ø	1115Ø-CA	TERMINAL, PROGRAMMABLE DATA	-	-	-	-												
58	E-UA-1115Ø-Ø-Ø	1115Ø-CB	TERMINAL, PROGRAMMABLE DATA	-	-	-	-												
59		3613209-00	TAG, SERIAL	1	1	1	1												
60		1216099-00	SHIELD, RF1	1	1	1	1												
61		3613211-01	LABEL, CSA	1	1	1	1												
62	A-DC-7416197-0-0	7416197-01	LABEL, UL	1	1	1	1												
63		3611448-00	LABEL, WARNING, AC CORD	1	1	1	1												
ECO. NO.																			
THIS DRAWING AND SPECIFICATIONS, HEREIN, ARE THE PROPERTY OF DIGITAL EQUIPMENT CORPORATION AND SHALL NOT BE REPRODUCED OR COPIED OR USED IN WHOLE OR IN PART AS THE BASIS FOR THE MANUFACTURE OR SALE OF ITEMS WITHOUT WRITTEN PERMISSION. COPYRIGHT ©1979 DIGITAL EQUIPMENT CORPORATION				TITLE TERMINAL, PROGRAMMABLE DATA				ASSY NO. E-UA-1115Ø-Ø-Ø				SIZE B		CODE PL		NUMBER 1115Ø-Ø-Ø		REV. E	
								SHEET 9 OF 12				INSERTION PARTS LIST DATA BASE REV							

DIGITAL EQUIPMENT CORPORATION PARTS LIST

QUANTITY / VARIATION

NOTES:

MADE BY *M. Passarelli*
DATE *24 JUN 78*

CHECKED *W. Laufer*
DATE *19 Oct 78*

SECTION	1
---------	---

ENG *V. Dempsey*
DATE 20 OCT. 78

PROD	90 Miller
DATE	20 Oct 78

ISSUED SECTION 3

ITEM NO.	DRAWING NO.	PART NO.	DESCRIPTION	111	111	111	111	111	111	111	111	111	111	111	111	REF DESIGNATION
64		9007649-00	WASHER, LOCK EXT TOOTH #6	2	2	-	-	-	-	-	-	2	2	-	-	
65	D-IA-7016373-0-0	7016373-00	HARNESS	-	1	-	-	-	-	-	-	-	1	-	-	
66	D-AD-7015976-0-0	7015976-13	ASSY, TIM GROUP(30K+EIS/FIS)	-	-	-	-	-	-	-	-	-	-	-	-	
67	D-AD-7015976-0-0	7015976-12	ASSY TIM GROUP (16K+EIS/FIS)	-	-	-	-	-	-	-	-	-	-	-	-	
68		9003946-00	SCR, PAN HD TAPTITE #8-32 x .50	1	1	-	-	-	-	-	-	1	1	-	-	

E.C.O. NO.

"THIS DRAWING AND SPECIFICATIONS, HEREIN, ARE THE PROPERTY OF DIGITAL EQUIPMENT CORPORATION AND SHALL NOT BE REPRODUCED OR COPIED OR USED IN WHOLE OR IN PART AS THE BASIS FOR THE MANUFACTURE OR SALE OF ITEMS WITHOUT WRITTEN PERMISSION. COPYRIGHT © 1978 DIGITAL EQUIPMENT CORPORATION"

TITLE	TERMINAL, PROGRAMMABLE DATA
-------	-----------------------------

ASSY NO.	E-UA-1115Ø-Ø-Ø
----------	----------------

SHEET 10 OF 12

SIZE	CODE
B	PL


NUMBER
11150-0-0

REV.	E
------	---

INSERTION PARTS LIST DATA BASE REV

DIGITAL EQUIPMENT CORPORATION PARTS LIST				QUANTITY / VARIATION												NOTES:		
MADE BY <i>M. Pascaulli</i>		CHECKED <i>[Signature]</i>		SECTION 2		1115Ø-BE	1115Ø-BF	1115Ø-BH	1115Ø-BJ	1115Ø-CA	1115Ø-CB	1115Ø-CC	1115Ø-CD	1115Ø-CE	1115Ø-CF		1115Ø-CH	1115Ø-CJ
DATE <i>28 Jan 78</i>		DATE <i>19 Oct 78</i>		ISSUED SECTION 3														
ENG <i>[Signature]</i>		PROD <i>[Signature]</i>																
DATE <i>20 Oct 78</i>		DATE <i>20 Oct 78</i>																
ITEM NO.	DRAWING NO.	PART NO.	DESCRIPTION															REF DESIGNATION
64		9007649-00	WASHER, LOCK EXT TOOTH #6	-	-	-	-	2	2	-	-	-	-	-	-	-	-	
65	D-IA-7016373-0-0	7016373-00	HARNESS	-	-	-	-	-	1	-	-	-	-	-	-	-	-	
66	D-AD-7015976-0-0	7015976-13	ASSY,TIM GROUP (30K+EIS/FIS)	-	-	-	-	-	-	-	-	-	-	-	-	-	-	
67	D-AD-7015976-0-0	7015976-12	ASSY,TIM GROUP (16K+EIS/FIS)	-	-	-	-	-	-	-	-	-	-	-	-	-	-	
68		9003946-00	SCR, PAN HD TAPTITE #8-32 x .50	-	-	-	-	1	1	-	-	-	-	-	-	-	-	
E.C.O. NO.																		
"THIS DRAWING AND SPECIFICATIONS HEREIN, ARE THE PROPERTY OF DIGITAL EQUIPMENT CORPORATION AND SHALL NOT BE REPRODUCED OR COPIED OR USED IN WHOLE OR IN PART AS THE BASIS FOR THE MANUFACTURE OR SALE OF ITEMS WITHOUT WRITTEN PERMISSION. COPYRIGHT ©1978 DIGITAL EQUIPMENT CORPORATION"				TITLE TERMINAL PROGRAMMABLE DATA				ASSY NO.				SIZE	CODE	NUMBER		REV.		
								E-UA-1115Ø-Ø-Ø				B	PL	1115Ø-Ø-Ø		E		
								SHEET 11 OF 12				INSERTION PARTS LIST DATA BASE REV						

DIGITAL EQUIPMENT CORPORATION PARTS LIST				QUANTITY / VARIATION												NOTES:		
MADE BY DATE		CHECKED DATE		SECTION 3		1115Ø-FH	1115Ø-FJ	1115Ø-EE	1115Ø-EF									
ENG DATE		PROD DATE		ISSUED SECTION 3														
ITEM NO.	DRAWING NO.	PART NO.	DESCRIPTION															REF DESIGNATION
64		9007649-00	WASHER, LOCK EXT TOOTH #6	2	2	2	2											
65	D-IA-7016373-0-0	7016373-00	HARNESS	-	1	-	1											
66	D-AD-7015976-0-0	7015976-13	ASSY, TIM GROUP (3ØK + EIS/FIS)	1	1	-	-											
67	D-AD-7015976-0-0	7015976-12	ASSY, TIM GROUP (16K + EIA/FIS)	-	-	1	1											
68		9009946-00	SCR, PAN HD TAPTITE #8-32 x .50	1	1	1	1											
E.C.O. NO.																		
"THIS DRAWING AND SPECIFICATIONS, HEREIN, ARE THE PROPERTY OF DIGITAL EQUIPMENT CORPORATION AND SHALL NOT BE REPRODUCED OR COPIED OR USED IN WHOLE OR IN PART AS THE BASIS FOR THE MANUFACTURE OR SALE OF ITEMS WITHOUT WRITTEN PERMISSION. COPYRIGHT ©1979 DIGITAL EQUIPMENT CORPORATION"				TITLE TERMINAL, PROGRAMMABLE DATA				ASSY NO. E-UA-1115Ø-Ø-Ø				SIZE B	CODE PL	NUMBER 1115Ø-Ø-Ø		REV. E		
								SHEET 12 OF 12				INSERTION PARTS LIST DATA BASE REV						

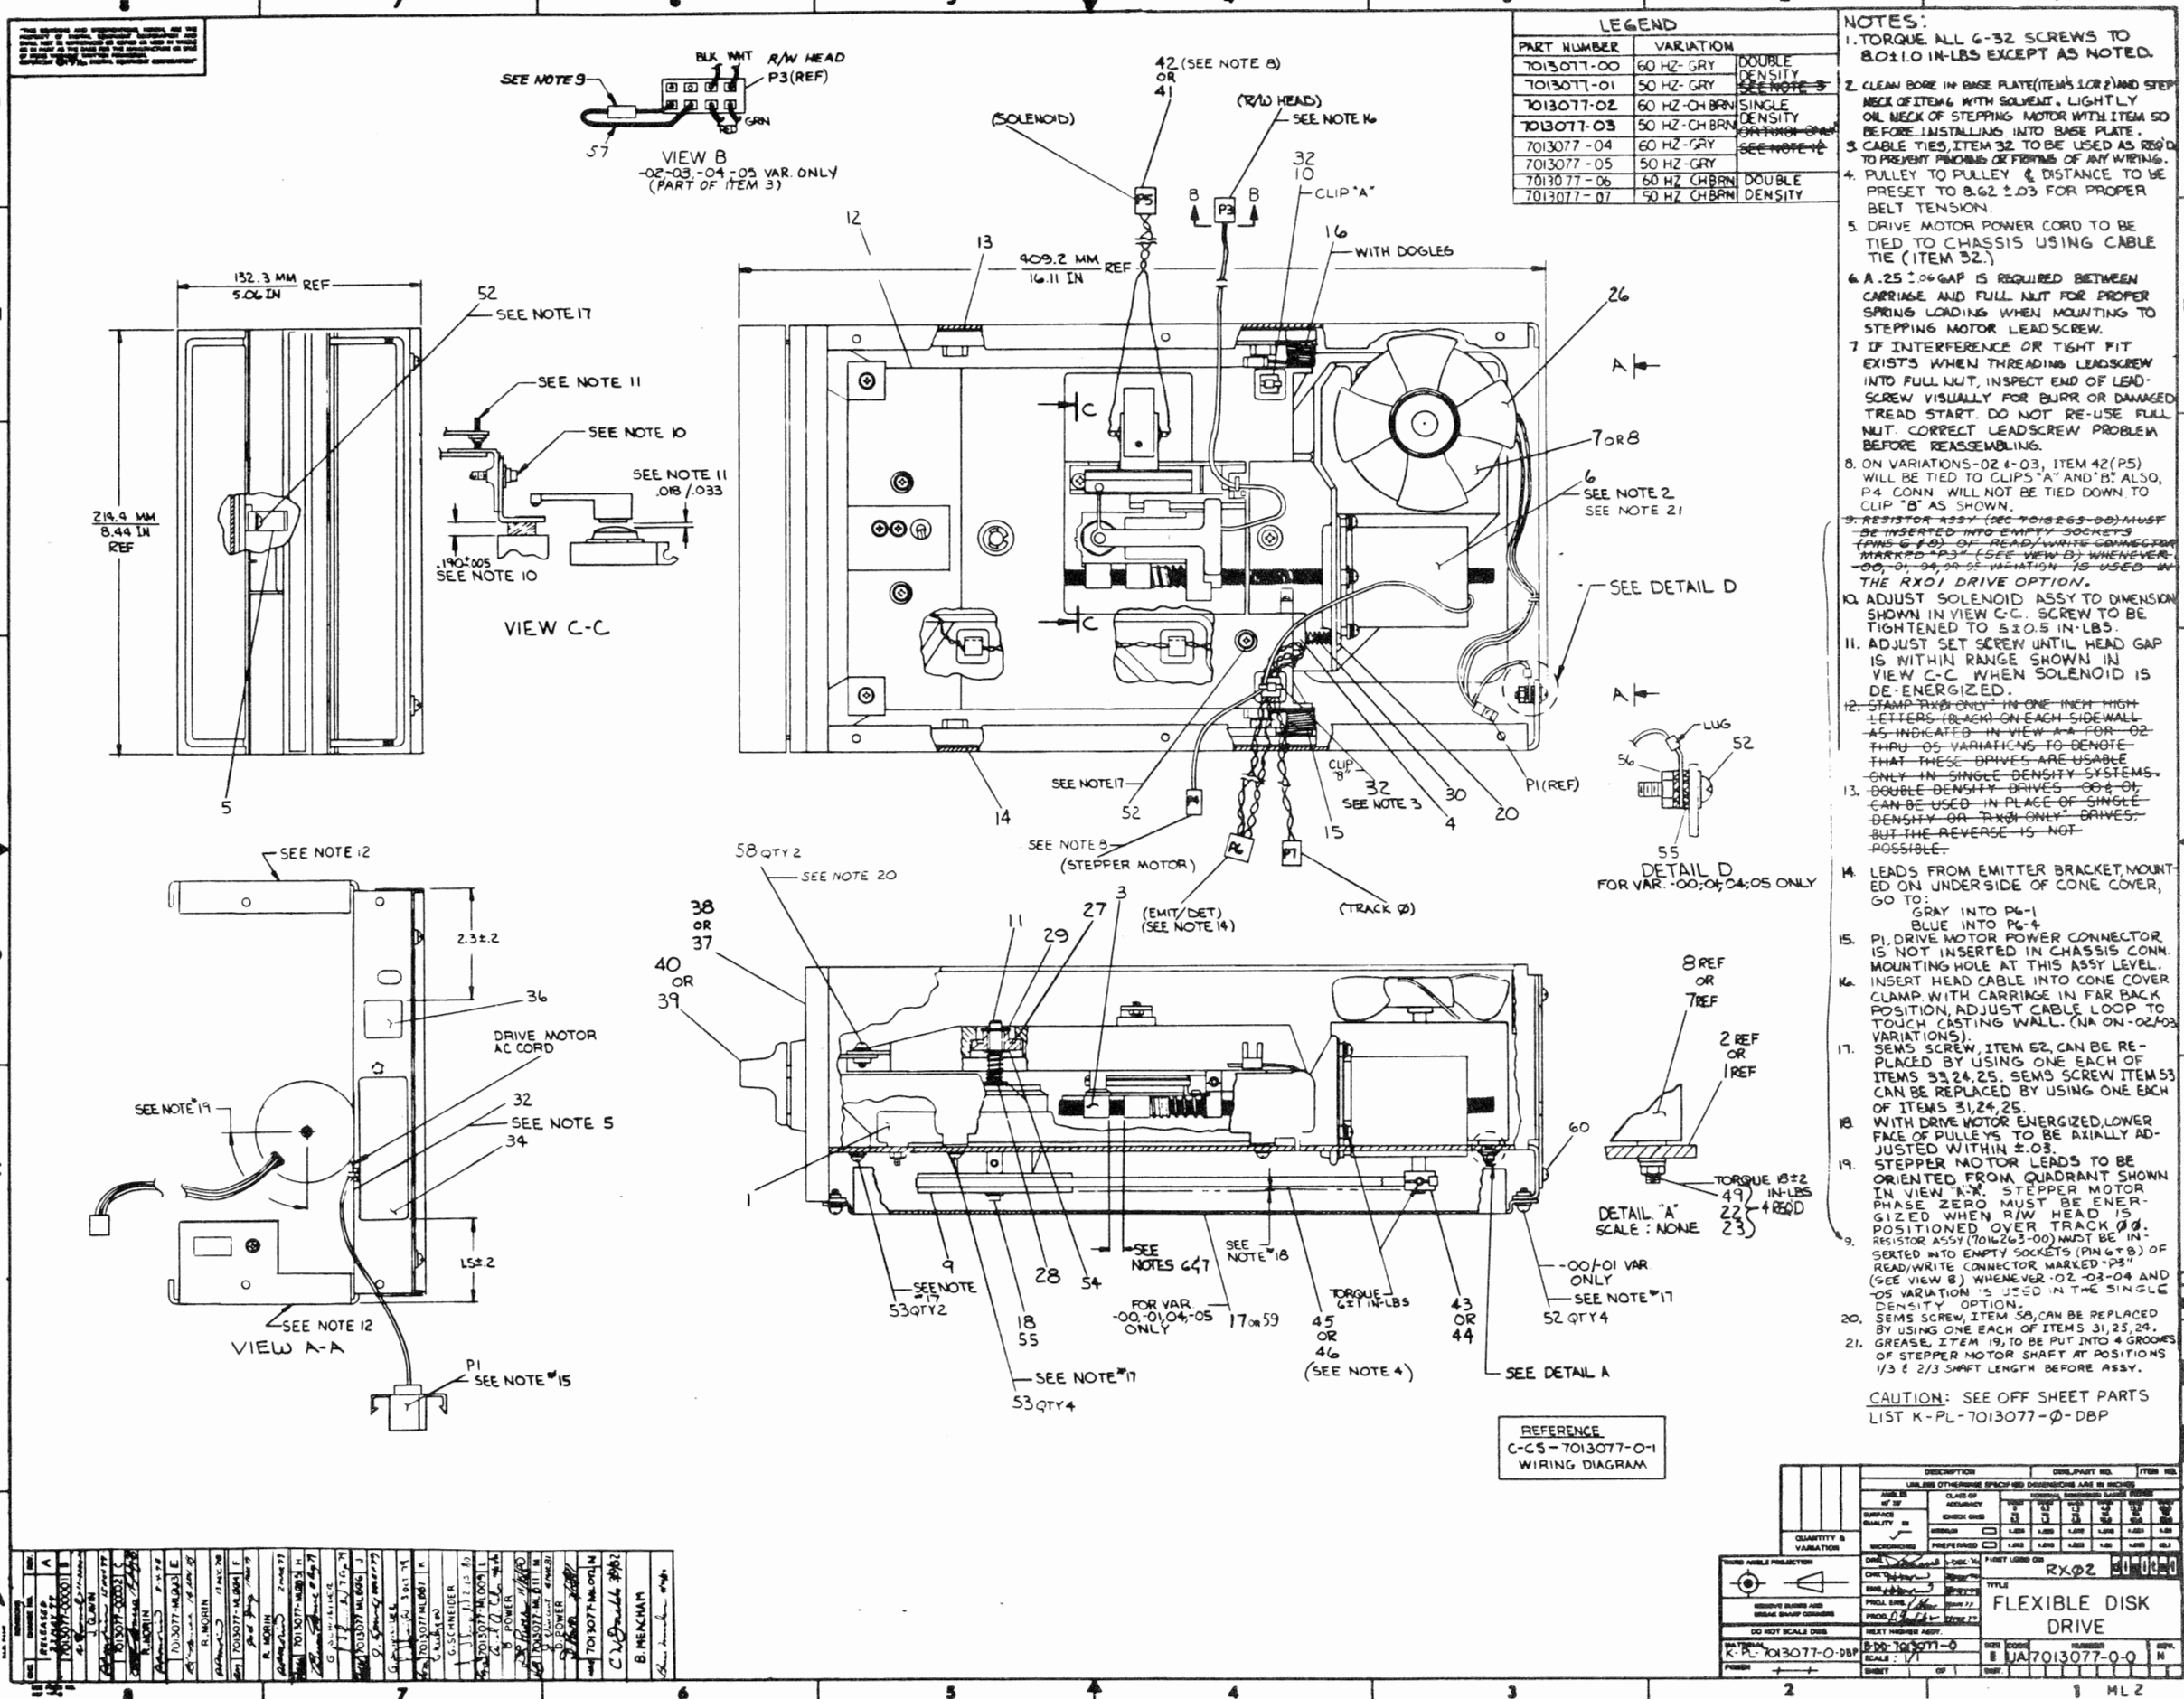

ITEM NO.	DESCRIPTION	QTY	UNIT
1	CHASSIS	1	EA
2	DRIVE MOTOR	1	EA
3	STEPPER MOTOR	1	EA
4	SOLENOID	1	EA
5	CLIP "A"	1	EA
6	CLIP "B"	1	EA
7	CLIP "C"	1	EA
8	CLIP "D"	1	EA
9	CLIP "E"	1	EA
10	CLIP "F"	1	EA
11	CLIP "G"	1	EA
12	CLIP "H"	1	EA
13	CLIP "I"	1	EA
14	CLIP "J"	1	EA
15	CLIP "K"	1	EA
16	CLIP "L"	1	EA
17	CLIP "M"	1	EA
18	CLIP "N"	1	EA
19	CLIP "O"	1	EA
20	CLIP "P"	1	EA
21	CLIP "Q"	1	EA
22	CLIP "R"	1	EA
23	CLIP "S"	1	EA
24	CLIP "T"	1	EA
25	CLIP "U"	1	EA
26	CLIP "V"	1	EA
27	CLIP "W"	1	EA
28	CLIP "X"	1	EA
29	CLIP "Y"	1	EA
30	CLIP "Z"	1	EA
31	CLIP "AA"	1	EA
32	CLIP "AB"	1	EA
33	CLIP "AC"	1	EA
34	CLIP "AD"	1	EA
35	CLIP "AE"	1	EA
36	CLIP "AF"	1	EA
37	CLIP "AG"	1	EA
38	CLIP "AH"	1	EA
39	CLIP "AI"	1	EA
40	CLIP "AJ"	1	EA
41	CLIP "AK"	1	EA
42	CLIP "AL"	1	EA
43	CLIP "AM"	1	EA
44	CLIP "AN"	1	EA
45	CLIP "AO"	1	EA
46	CLIP "AP"	1	EA
47	CLIP "AQ"	1	EA
48	CLIP "AR"	1	EA
49	CLIP "AS"	1	EA
50	CLIP "AT"	1	EA
51	CLIP "AU"	1	EA
52	CLIP "AV"	1	EA
53	CLIP "AW"	1	EA
54	CLIP "AX"	1	EA
55	CLIP "AY"	1	EA
56	CLIP "AZ"	1	EA
57	CLIP "BA"	1	EA
58	CLIP "BB"	1	EA
59	CLIP "BC"	1	EA
60	CLIP "BD"	1	EA
61	CLIP "BE"	1	EA
62	CLIP "BF"	1	EA
63	CLIP "BG"	1	EA
64	CLIP "BH"	1	EA
65	CLIP "BI"	1	EA
66	CLIP "BJ"	1	EA
67	CLIP "BK"	1	EA
68	CLIP "BL"	1	EA
69	CLIP "BM"	1	EA
70	CLIP "BN"	1	EA
71	CLIP "BO"	1	EA
72	CLIP "BP"	1	EA
73	CLIP "BQ"	1	EA
74	CLIP "BR"	1	EA
75	CLIP "BS"	1	EA
76	CLIP "BT"	1	EA
77	CLIP "BU"	1	EA
78	CLIP "BV"	1	EA
79	CLIP "BW"	1	EA
80	CLIP "BX"	1	EA
81	CLIP "BY"	1	EA
82	CLIP "BZ"	1	EA
83	CLIP "CA"	1	EA
84	CLIP "CB"	1	EA
85	CLIP "CC"	1	EA
86	CLIP "CD"	1	EA
87	CLIP "CE"	1	EA
88	CLIP "CF"	1	EA
89	CLIP "CG"	1	EA
90	CLIP "CH"	1	EA
91	CLIP "CI"	1	EA
92	CLIP "CJ"	1	EA
93	CLIP "CK"	1	EA
94	CLIP "CL"	1	EA
95	CLIP "CM"	1	EA
96	CLIP "CN"	1	EA
97	CLIP "CO"	1	EA
98	CLIP "CP"	1	EA
99	CLIP "CQ"	1	EA
100	CLIP "CR"	1	EA

DESCRIPTION		QTY	UNIT
FLEXIBLE DISK DRIVE		1	EA
K-PL-7013077-0-DBP		1	EA
B-B-7013077-0		1	EA
J-A-7013077-0-0		1	EA
M-L-2		1	EA

LINE	ITEM	DOCUMENT NUMBER	PART NUMBER	DESCRIPTION	QUANTITY PER VARIATION					
					00	01	02	03	04	05
1	1	E-AD-7012380-0-0	7012380-00	BASE PLATE ASSY	1	1	1	1	1	1
2	2	E-AD-7012380-1-0	7012380-01	*** THIS ITEM IS NOT USED ***	-	-	-	-	-	-
3	3	D-AD-7012379-0-0	7012379-00	CARRIAGE ASSY.	1	1	1	1	1	1
4	4	C-IA-7013486-0-0	7013486-00	TRACK LOCATING TRANSDUCER ASSY	1	1	1	1	1	1
5	5	B-IA-7013079-0-0	7013079-00	DETECTOR BRKT. ASSY.	1	1	1	1	1	1
6	6	B-IA-7017043-0-0	7017043-00	STEPPER MOTOR SUB ASSY	1	1	1	1	1	1
7	7	C-IA-7013967-0-0	7013967-00	DRIVE MOTOR ASSY	1	1	-	-	1	1
8	8	C-IA-7013967-1-0	7013967-01	DRIVE MOTOR ASSY.	-	-	1	1	-	-
9	9	C-MD-7415718-0-0	7415718-00	PULLEY,DRIVEN-MACHINED	1	1	1	1	1	1
10	10		9009849-00	CLIP,CABLE,ADHESIVE BACKED	-	-	1	1	-	-
11	11	C-AD-7014185-0-0	7014185-00	EXPANDER CONE ASSY	1	1	1	1	1	1
12	12	E-AD-7012381-0-0	7012381-00	CONE LIFT COVER ASSY.	1	1	1	1	1	1
13	13	D-IA-7415724-0-0	7415724-00	DISK GUIDE LEFT	1	1	1	1	1	1
14	14	D-IA-7415724-1-0	7415724-01	DISK GUIDE RIGHT	1	1	1	1	1	1
15	15		1213658-01	SPRING,CONE LIFT COVER,RIGHT HAN	1	1	1	1	1	1
16	16		1213658-00	SPRING,CONE LIFT COVER,LEFT HAND	1	1	1	1	1	1
17	17	D-MD-7416668-0-0	7416668-00	COVER BOTTOM	1	1	-	-	1	1
18	18		9010149-00	SCREW,HEX ,SKT , 6-32X 3/8	1	1	1	1	1	1
19	19		4901237-00	LUBRICATING GREASE,BLACK	A/R	A/R	A/R	A/R	A/R	A/R
20	20		9006028-01	SCREW,PAN,PHIL 6-32X1 SS	1	1	1	1	1	1
21	21		9006074-01	*** THIS ITEM IS NOT USED ***	-	-	-	-	-	-
22	22		9007906-00	WASHER, LOCK S.S. #10	4	4	4	4	4	4
23	23		9006664-00	WASHER, FLAT, .437 OD X .218 ID	4	4	4	4	4	4
24	24		9007801-00	WASHER, LOCK, S.S. #6	A/R	A/R	A/R	A/R	A/R	A/R
25	25		9006653-00	WASHER, FLAT, .375 O.D. X .156 I	A/R	A/R	A/R	A/R	A/R	A/R
26	26		1214218-01	FAN,BLADE, 3-1/2"O D	1	1	1	1	1	1
27	27	B-MD-7421081-0-0	7421081-00	BUSHING	1	1	1	1	1	1
28	28		1213660-00	SPRING,COMPRESSION,1.0LGX.360 OD	1	1	1	1	1	1
29	29		9009644-00	RING, RETAINING, FOR 1/4"SHAFT	1	1	1	1	1	1
30	30		1213656-00	SPRING,COMPRESSION, .88LGX.240 O	1	1	1	1	1	1

REVISION HISTORY			BASIC PART NO: 7013077			DRN: B NOURSE			DATE: 30-OCT-80			D I G I T A L		
ENG	ECO NUMBER	REV	SECTION A OF A			CHK'D: R P MORIN			DATE: 30-OCT-80			TITLE PARTS LIST		
DP	7013077-ML009	L	SECTION. VARIATION INDEX			DATE: 30-OCT-80			FLEXIBLE DISK DRIVE					
DP	7013077-ML011	M	[A] 00,01,02,03,04,05											
			[B]			DES.ENG.: J.GLAVIN			DATE: 10-NOV-80					
			[C]									DOCUMENT NUMBER		
			[D]			RESP.ENG.: J.GLAVIN			DATE: 10-NOV-80			SIZE CODE NUMBER REV		
			[E]			MFG.ENG.: J CHIARELLI			DATE: 30-OCT-80			K PL 7013077-0-DBP M		
			[F]			ASSEMBLY NUMBER:			TOP DOCUMENT NUMBER:			FILE NAME: EDIT #		
						E-UA-7013077-0-0						Z1894M.PLS 9		

"THIS DRAWING AND SPECIFICATIONS HEREIN, ARE THE PROPERTY OF DIGITAL EQUIPMENT CORPORATION AND SHALL NOT BE REPRODUCED OR COPIED OR USED IN WHOLE OR IN PART AS THE BASIS FOR THE MANUFACTURE OR SALE OF ITEMS WITHOUT WRITTEN PERMISSION. COPYRIGHT (C) 1981. DIGITAL EQUIPMENT CORPORATION "

ML 2

LINE	ITEM	DOCUMENT NUMBER	PART NUMBER	DESCRIPTION	QUANTITY PER VARIATION					
					00	01	02	03	04	05
31	31		9006024-01	SCREW,PAN,PHIL 6-32X 1/2 SS	A/R	A/R	A/R	A/R	A/R	A/R
32	32		9009996-00	TIE,CABLE PRELOADED MAG.100 EA	4	4	5	5	4	4
33	33		9006022-01	*** THIS ITEM IS NOT USED ***	-	-	-	-	-	-
34	34		3613524-00	LABEL,ADHESIVE BACK 3 1/2X2 1/4"	1	1	1	1	1	1
35	35		9009855-00	*** THIS ITEM IS NOT USED ***	-	-	-	-	-	-
36	36		3612063-00	LABEL, ,ADHESIVE I.D. FOR UL C	1	1	1	1	1	1
37	37	D-IA-7013906-0-0	7013906-00	BEZEL ASSEMBLY	1	1	-	-	1	1
38	38	D-IA-7013906-1-0	7013906-01	BEZEL ASSEMBLY	-	-	1	1	-	-
39	39	D-AD-7013454-0-0	7013454-00	HANDLE ASSY.	1	1	-	-	1	1
40	40	D-AD-7013454-1-0	7013454-01	HANDLE ASSY.	-	-	1	1	-	-
41	41	B-IA-7014998-0-0	7014998-00	SOLENOID CABLE ASSY	1	1	-	-	1	1
42	42	B-IA-7014998-1-0	7014998-01	SOLENOID CABLE ASSY.	-	-	1	1	-	-
43	43	B-DA-7415719-0-0	7415719-00	PULLEY MOTOR MACHINED 60HZ	1	-	1	-	1	-
44	44	B-DA-7418534-0-0	7418534-00	PULLEY,MOTOR 50HZ MACHINED	-	1	-	1	-	1
45	45		1214005-00	BELT,DRIVE-FLAT NEOPRENE 23"LG	1	-	1	-	1	-
46	46		1214005-01	BELT,DRIVE-FLAT NEOPRENE 23"LG 5	-	1	-	1	-	1
47	47		4901290-00	*** THIS ITEM IS NOT USED ***	-	-	-	-	-	-
48	48		9008957-00	*** THIS ITEM IS NOT USED ***	-	-	-	-	-	-
49	49		9006564-00	NUT,HEX , 10-32X3/8 AF X 1/	4	4	4	4	4	4
50	50		4901174-00	OIL,INSTRUMENT,SYNTHETIC,1-1/4 O	A/R	A/R	A/R	A/R	A/R	A/R
51	51	D-AD-7012379-1-0	7012379-01	*** THIS ITEM IS NOT USED ***	-	-	-	-	-	-
52	52		9009984-00	SCREW, SEMS, PHILLIPS PAN HD. 6-	7	7	2	2	7	7
53	53		9009984-02	SCREW, SEMS, PHILLIPS PAN HD. 6-	6	6	6	6	6	6
54	54		1216289-00	WASHER,FLAT,BRASS .437 OD X .255	2	2	2	2	2	2
55	55		9007649-00	WASHER, LOCK, EXTERNAL TOOTH #6	2	2	1	1	2	2
56	56		9006560-00	NUT,KEP , 6-32 X5/16AF	1	1	-	-	1	1
57	57	B-IA-7016263-0-0	7016263-00	RESISTOR ASSY	-	-	1	1	1	1
58	58		9009984-03	SCREW,PAN,PHIL,SEMS 6-32X .500	2	2	2	2	2	2


59 NOTE: VARIATIONS:

60 NOTE: -00 60HZ - GRY* *DOUBLE DENSITY
61 NOTE: -01 50HZ - GRY* (SEE ASSY - NOTE 13)
62 NOTE: -02 60HZ - C.BRN** **SINGLE DENSITY
63 NOTE: -03 50HZ - C.BRN** OR "RX01 ONLY"
64 NOTE: -04 60HZ - GRY** (SEE ASSY - NOTE 12)
65 NOTE: -05 50HZ - GRY

D	I	G	I	T	A	L	TITLE	SECTION A OF A	SIZE	CODE	DOCUMENT NUMBER	REV
							FLEXIBLE DISK DRIVE		K	PL	7013077-0-DBP	M

THIS DRAWING AND SPECIFICATIONS, HEREIN, ARE THE PROPERTY OF DIGITAL EQUIPMENT CORPORATION AND SHALL NOT BE REPRODUCED OR COPIED OR USED IN WHOLE OR IN PART AS THE BASIS FOR THE MANUFACTURE OR SALE OF ITEMS WITHOUT WRITTEN PERMISSION.
COPYRIGHT © 1978 DIGITAL EQUIPMENT CORPORATION

NOTES:
1. WHEN INSTALLING ITEM #10 DISCARD LOCK WASHER, NUT, AND 1 FLAT WASHER.

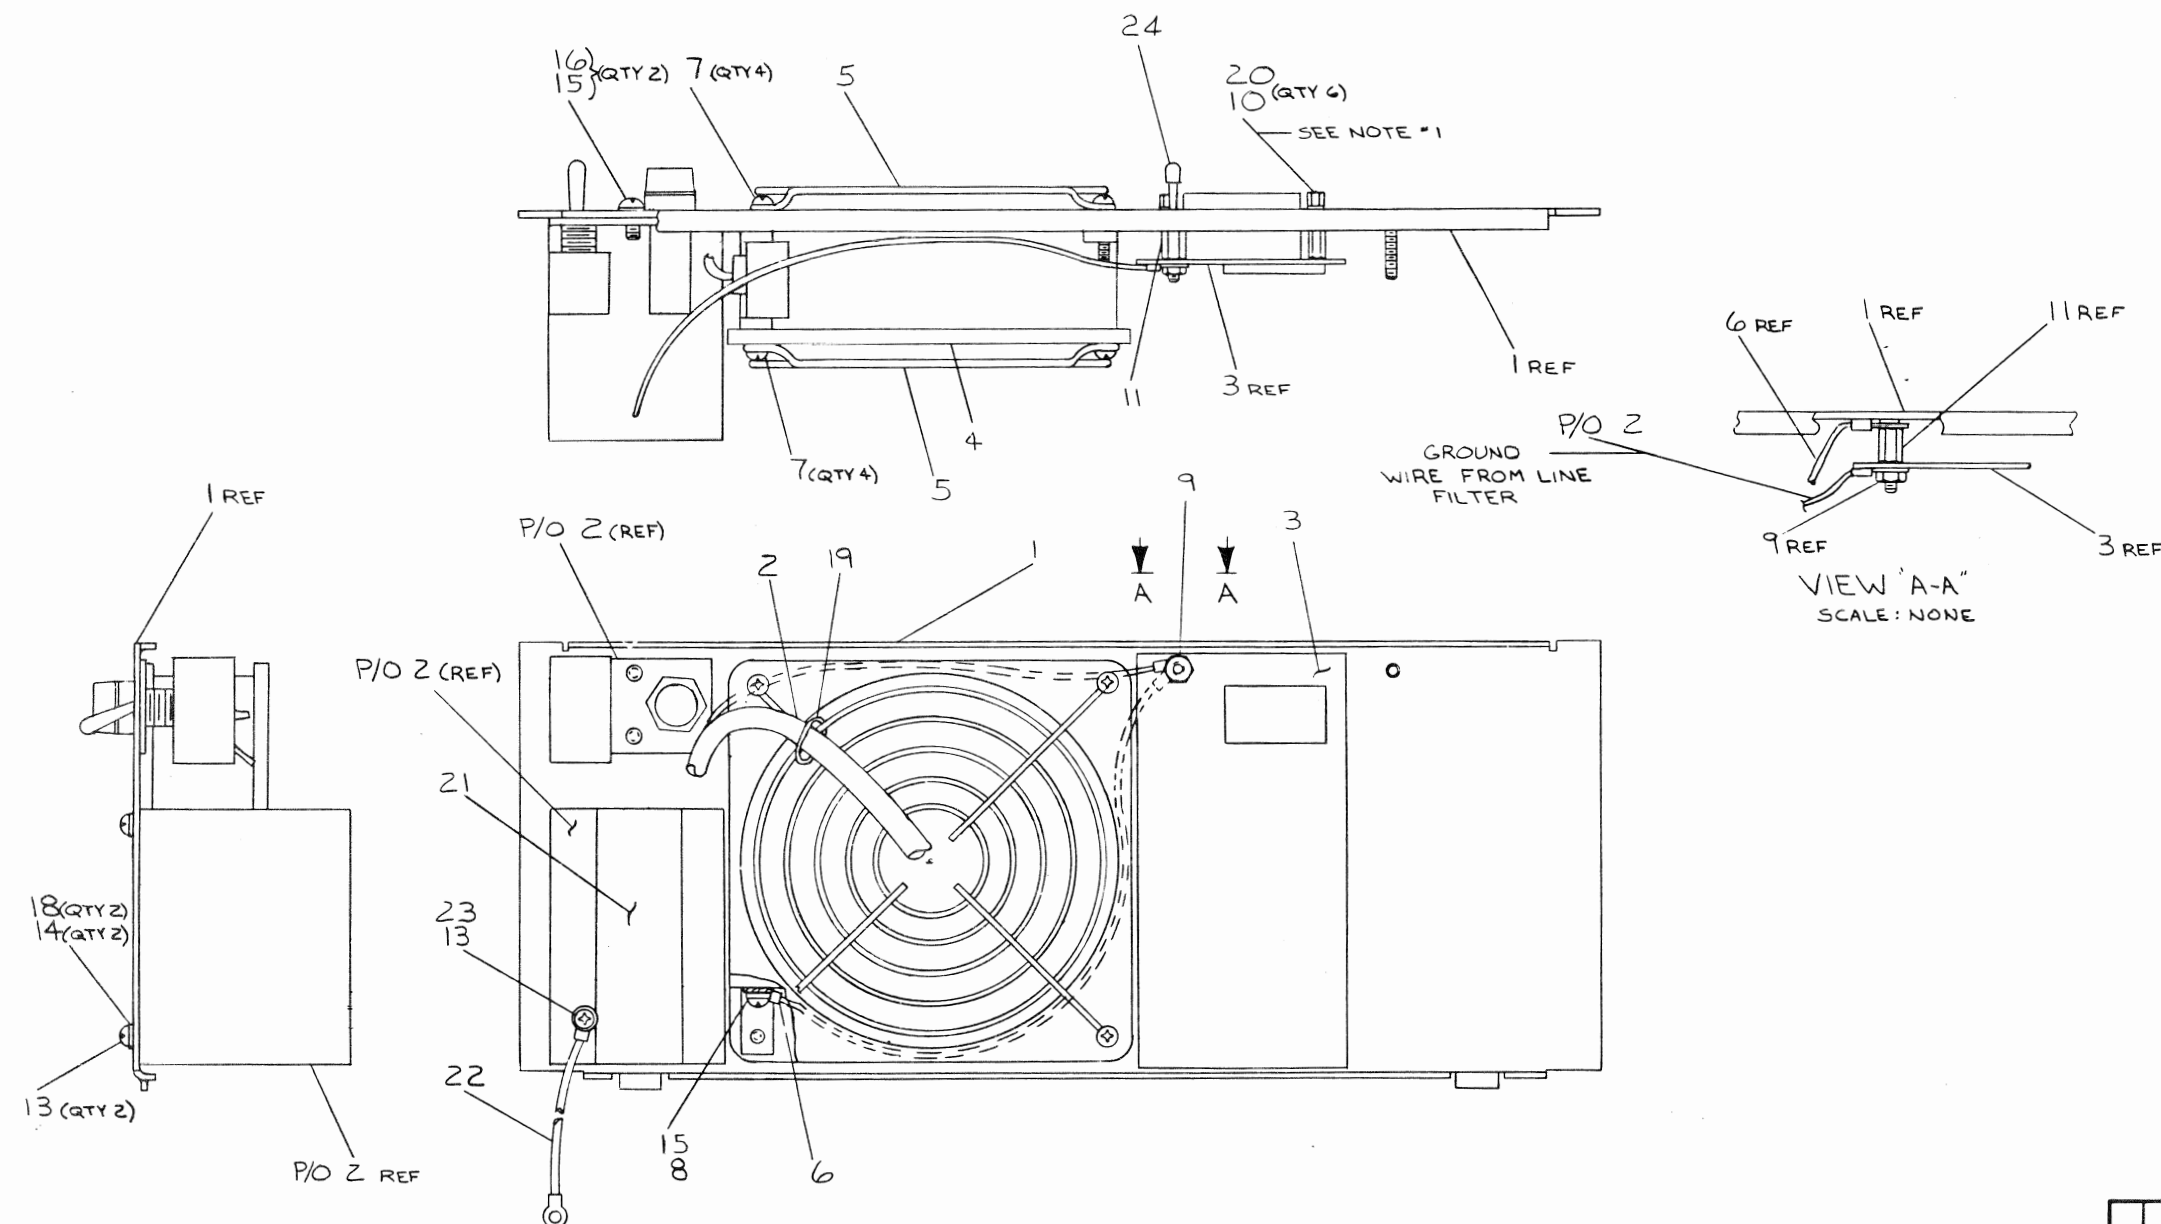


CAUTION:
OFF SHEET PARTS LIST EXISTS.
SEE B-PL-7015986-0-0.

THIRD ANGLE PROJECTION		DESCRIPTION		DWG. PART NO.		ITEM NO.	
UNLESS OTHERWISE SPECIFIED DIMENSIONS ARE IN INCHES		CLASS OF ACCURACY		NOMINAL DIMENSION RANGE TOLERANCES			
ANGLES 10' 30'		CLASS OF ACCURACY		NOMINAL DIMENSION RANGE TOLERANCES			
SURFACE QUALITY IN		(CHECK ONE)		MICROMETERS			
MEDIUM		PREFERRED		MICROMETERS			
DO NOT SCALE DWG		NEXT HIGHER ASSY.		E-UR-11150-0-0		SIZE CODE	
MATERIAL SEE PARTS LIST		SCALE 1/1		SHEET 1 OF 1		DIST.	
FINISH NONE							

REVISIONS		CHANGE NO.		REV.	
1		1		A	
2		2		B	
3		3		C	
4		4		D	
5		5		E	
6		6		F	
7		7		G	
8		8		H	
9		9		I	
10		10		J	
11		11		K	
12		12		L	
13		13		M	
14		14		N	
15		15		O	
16		16		P	
17		17		Q	
18		18		R	
19		19		S	
20		20		T	
21		21		U	
22		22		V	
23		23		W	
24		24		X	
25		25		Y	
26		26		Z	
27		27		AA	
28		28		AB	
29		29		AC	
30		30		AD	
31		31		AE	
32		32		AF	
33		33		AG	
34		34		AH	
35		35		AI	
36		36		AJ	
37		37		AK	
38		38		AL	
39		39		AM	
40		40		AN	
41		41		AO	
42		42		AP	
43		43		AQ	
44		44		AR	
45		45		AS	
46		46		AT	
47		47		AU	
48		48		AV	
49		49		AW	
50		50		AX	
51		51		AY	
52		52		AZ	
53		53		BA	
54		54		BB	
55		55		BC	
56		56		BD	
57		57		BE	
58		58		BF	
59		59		BG	
60		60		BH	
61		61		BI	
62		62		BJ	
63		63		BK	
64		64		BL	
65		65		BM	
66		66		BN	
67		67		BO	
68		68		BP	
69		69		BQ	
70		70		BR	
71		71		BS	
72		72		BT	
73		73		BU	
74		74		BV	
75		75		BW	
76		76		BX	
77		77		BY	
78		78		BZ	
79		79		CA	
80		80		CB	
81		81		CC	
82		82		CD	
83		83		CE	
84		84		CF	
85		85		CG	
86		86		CH	
87		87		CI	
88		88		CJ	
89		89		CK	
90		90		CL	
91		91		CM	
92		92		CN	
93		93		CO	
94		94		CP	
95		95		CQ	
96		96		CR	
97		97		CS	
98		98		CT	
99		99		CU	
100		100		CV	
101		101		CW	
102		102		CX	
103		103		CY	
104		104		CZ	
105		105		DA	
106		106		DB	
107		107		DC	
108		108		DD	
109		109		DE	
110		110		DF	
111		111		DG	
112		112		DH	
113		113		DI	
114		114		DJ	
115		115		DK	
116		116		DL	
117		117		DM	
118		118		DN	
119		119		DO	
120		120		DP	
121		121		DQ	
122		122		DR	
123		123		DS	
124		124		DT	
125		125		DU	
126		126		DV	
127		127		DW	
128		128		DX	
129		129		DY	
130		130		DZ	
131		131		EA	
132		132		EB	
133		133		EC	
134		134		ED	
135		135		EE	
136		136		EF	
137		137		EG	
138		138		EH	
139		139		EI	
140		140		EJ	
141		141		EK	
142		142		EL	
143		143		EM	
144		144		EN	
145		145		EO	
146		146		EP	
147		147		EQ	
148		148		ER	
149		149		ES	
150		150		ET	
151		151		EU	
152		152		EV	
153		153		EW	
154		154		EX	
155		155		EY	
156		156		EZ	
157		157		FA	
158		158		FB	
159		159		FC	
160		160		FD	
161		161		FE	
162		162		FF	
163		163		FG	
164		164		FH	
165		165		FI	
166		166		FJ	
167		167		FK	
168		168		FL	
169		169		FM	
170		170		FN	
171		171		FO	
172		172		FP	
173		173		FQ	
174		174		FR	
175		175		FS	
176		176		FT	
177		177		FU	
178		178		FV	
179		179		FW	
180		180		FX	
181		181		FY	
182		182		FZ	
183		183		GA	
184		184		GB	
185		185		GC	
186		186		GD	
187		187		GE	
188		188		GF	
189		189		GG	
190		190		GH	
191		191		GI	
192		192		GJ	
193		193		GK	
194		194		GL	
195		195		GM	
196		196		GN	
197		197		GO	
198		198		GP	
199		199		GQ	
200		200		GR	
201		201		GS	
202		202		GT	
203		203		GU	
204		204		GV	
205		205		GW	
206		206		GX	
207		207		GY	
208		208		GZ	
209		209		HA	
210		210		HB	
211		211		HC	
212		212		HD	
213		213		HE	
214		214		HF	
215		215		HG	
216		216		HH	
217		217		HI	
218		218		HJ	
219		219		HK	
220		220		HL	
221		221		HM	
222		222		HN	
223		223		HO	
224		224		HP	
225		225		HQ	
226		226		HR	
227		227		HS	
228		228		HT	
229		229		HU	
230		230		HV	
231		231		HW	
232		232		HX	
233		233		HY	
234		234		HZ	
235		235		IA	
236		236		IB	
237		237		IC	
238		238		ID	
239		239		IE	
240		240		IF	
241		241		IG	
242		242		IH	
243		243		II	
244		244		IJ	
245		245		IK	
246		246		IL	
247		247		IM	
248		248		IN	
249		249		IO	
250		250		IP	
251		251		IQ	
252		252		IR	
253		253		IS	
254		254		IT	
255		255		IU	
256		256		IV	
257		257		IW	
258		258		IX	
259		259		IY	
260		260		IZ	
261		261		JA	
262		262		JB	
263		263		JC	
264		264		JD	
265		265		JE	
266		266		JF	
267		267		JG	
268		268		JH	
269		269		JI	
270		270		JJ	
271		271		JK	
272		272		JL	
273		273		JM	
274		274		JN	
275		275		JO	
276		276		JP	
277		277		JQ	
278		278		JR	
279		279		JS	
280		280		JT	
281		281		JU	
282		282		JV	
283		283		JW	
284		284		JX	
285		285		JY	
286		286		JZ	
287		287		KA	
288		288		KB	
289		289		KC	
290		290		KD	
291		291		KE	
292		292		KF	
293		293		KG	
294		294		KH	
295		295		KI	
296		296		KJ	
297		297		KK	
298		298		KL	
299		299		KM	
300		300		KN	
301		301		KO	
302		302		KP	
303		303		KQ	
304		304		KR	
305		305		KS	
306		306		KT	
307		307		KU	
308		308		KV	
309		309		KW	
310		310		KX	
311		311		KY	
312		312		KZ	
313		313		LA	
314		314		LB	
315		315		LC	
316		316		LD	
317		317		LE	
318		318		LF	
319		319		LG	
320		320		LH	
321		321		LI	
322		322		LJ	
323		323		LK	
324		324		LL	
325		325		LM	
326		326		LN	
327		327		LO	
328		328		LP	
329		329		LQ	
330		330		LR	

DIGITAL EQUIPMENT CORPORATION PARTS LIST				QUANTITY / VARIATION												NOTES:			
MADE BY <i>M. Pasarelli</i> DATE <i>30 JUN 78</i>		CHECKED <i>D. Realy</i> DATE <i>10 OCT 78</i>		SECTION 1															
ENG <i>V. Compagny</i> DATE <i>20 OCT. 78</i>		PROD <i>J. Miller</i> DATE <i>20 Oct 78</i>		ISSUED SECTION 1															
ITEM NO.	DRAWING NO.	PART NO.	DESCRIPTION	7015986-00														REF DESIGNATION	
1	D-IA-7420980-0-0	7420980-00	PANEL, REAR DRIVE "O"	1															
2	D-IA-7015955-0-0	7015955-00	HARNESS, AC	1															
3	D-UA-5413267-0-0	5413267-00	EIA MODULE	1															
4		1213185-00	FAN	1															
5		1210263-00	FINGER GUARD	2															
6	B-IA-7016036-0-0	7016036-02	JUMPER ASSY	1															
7		9009919-00	TAPTITE #8-32x.62 LG.	8															
8		9008072-00	WASHER, EXT TOOTH LOCK #8	1															
9		9006560-00	NUT, KEPS #6-32	1															
10		9008451-00	SCREW LOCK ASSY	6															
11		9007603-00	STANDOFF, HEX #6 HOLE x .44	1															
~~12~~		~~9006026-01~~	~~SCR, PHL PAN HD #6-32 x .75~~	~~4~~															
13		9006022-01	SCR, PHL PAN HD #6-32 x .38	3															
14		9007801-00	WASHER SPLIT LOCK #6 HOLE	2															
15		9006418-01	SCR, PHL PAN HD TT #8-32 x .38	3															
16		9006660-00	WASHER, FLAT #8	2															
~~17~~		~~9009165-00~~	~~CLIP, FAN~~	~~8~~															
18		9006653-00	WASHER, FLAT #6	2															
19		9007031-00	CABLE TIE	1															
20		9009321-00	LOCKTITE	A/R															
21		9009255-00	LABEL	1															
E.C.O. NO. <i>MR001</i>																			
"THIS DRAWING AND SPECIFICATIONS, HEREIN, ARE THE PROPERTY OF DIGITAL EQUIPMENT CORPORATION AND SHALL NOT BE REPRODUCED OR COPIED OR USED IN WHOLE OR IN PART AS THE BASIS FOR THE MANUFACTURE OR SALE OF ITEMS WITHOUT WRITTEN PERMISSION. COPYRIGHT © 1978 DIGITAL EQUIPMENT CORPORATION"				TITLE REAR PANEL ASSY				ASSY NO. D-AD-7015986-0-0				SIZE B		CODE PL		NUMBER 7015986-0-0		REV A	
								SHEET 1 OF 2				INSERTION PARTS LIST DATA BASE REV							

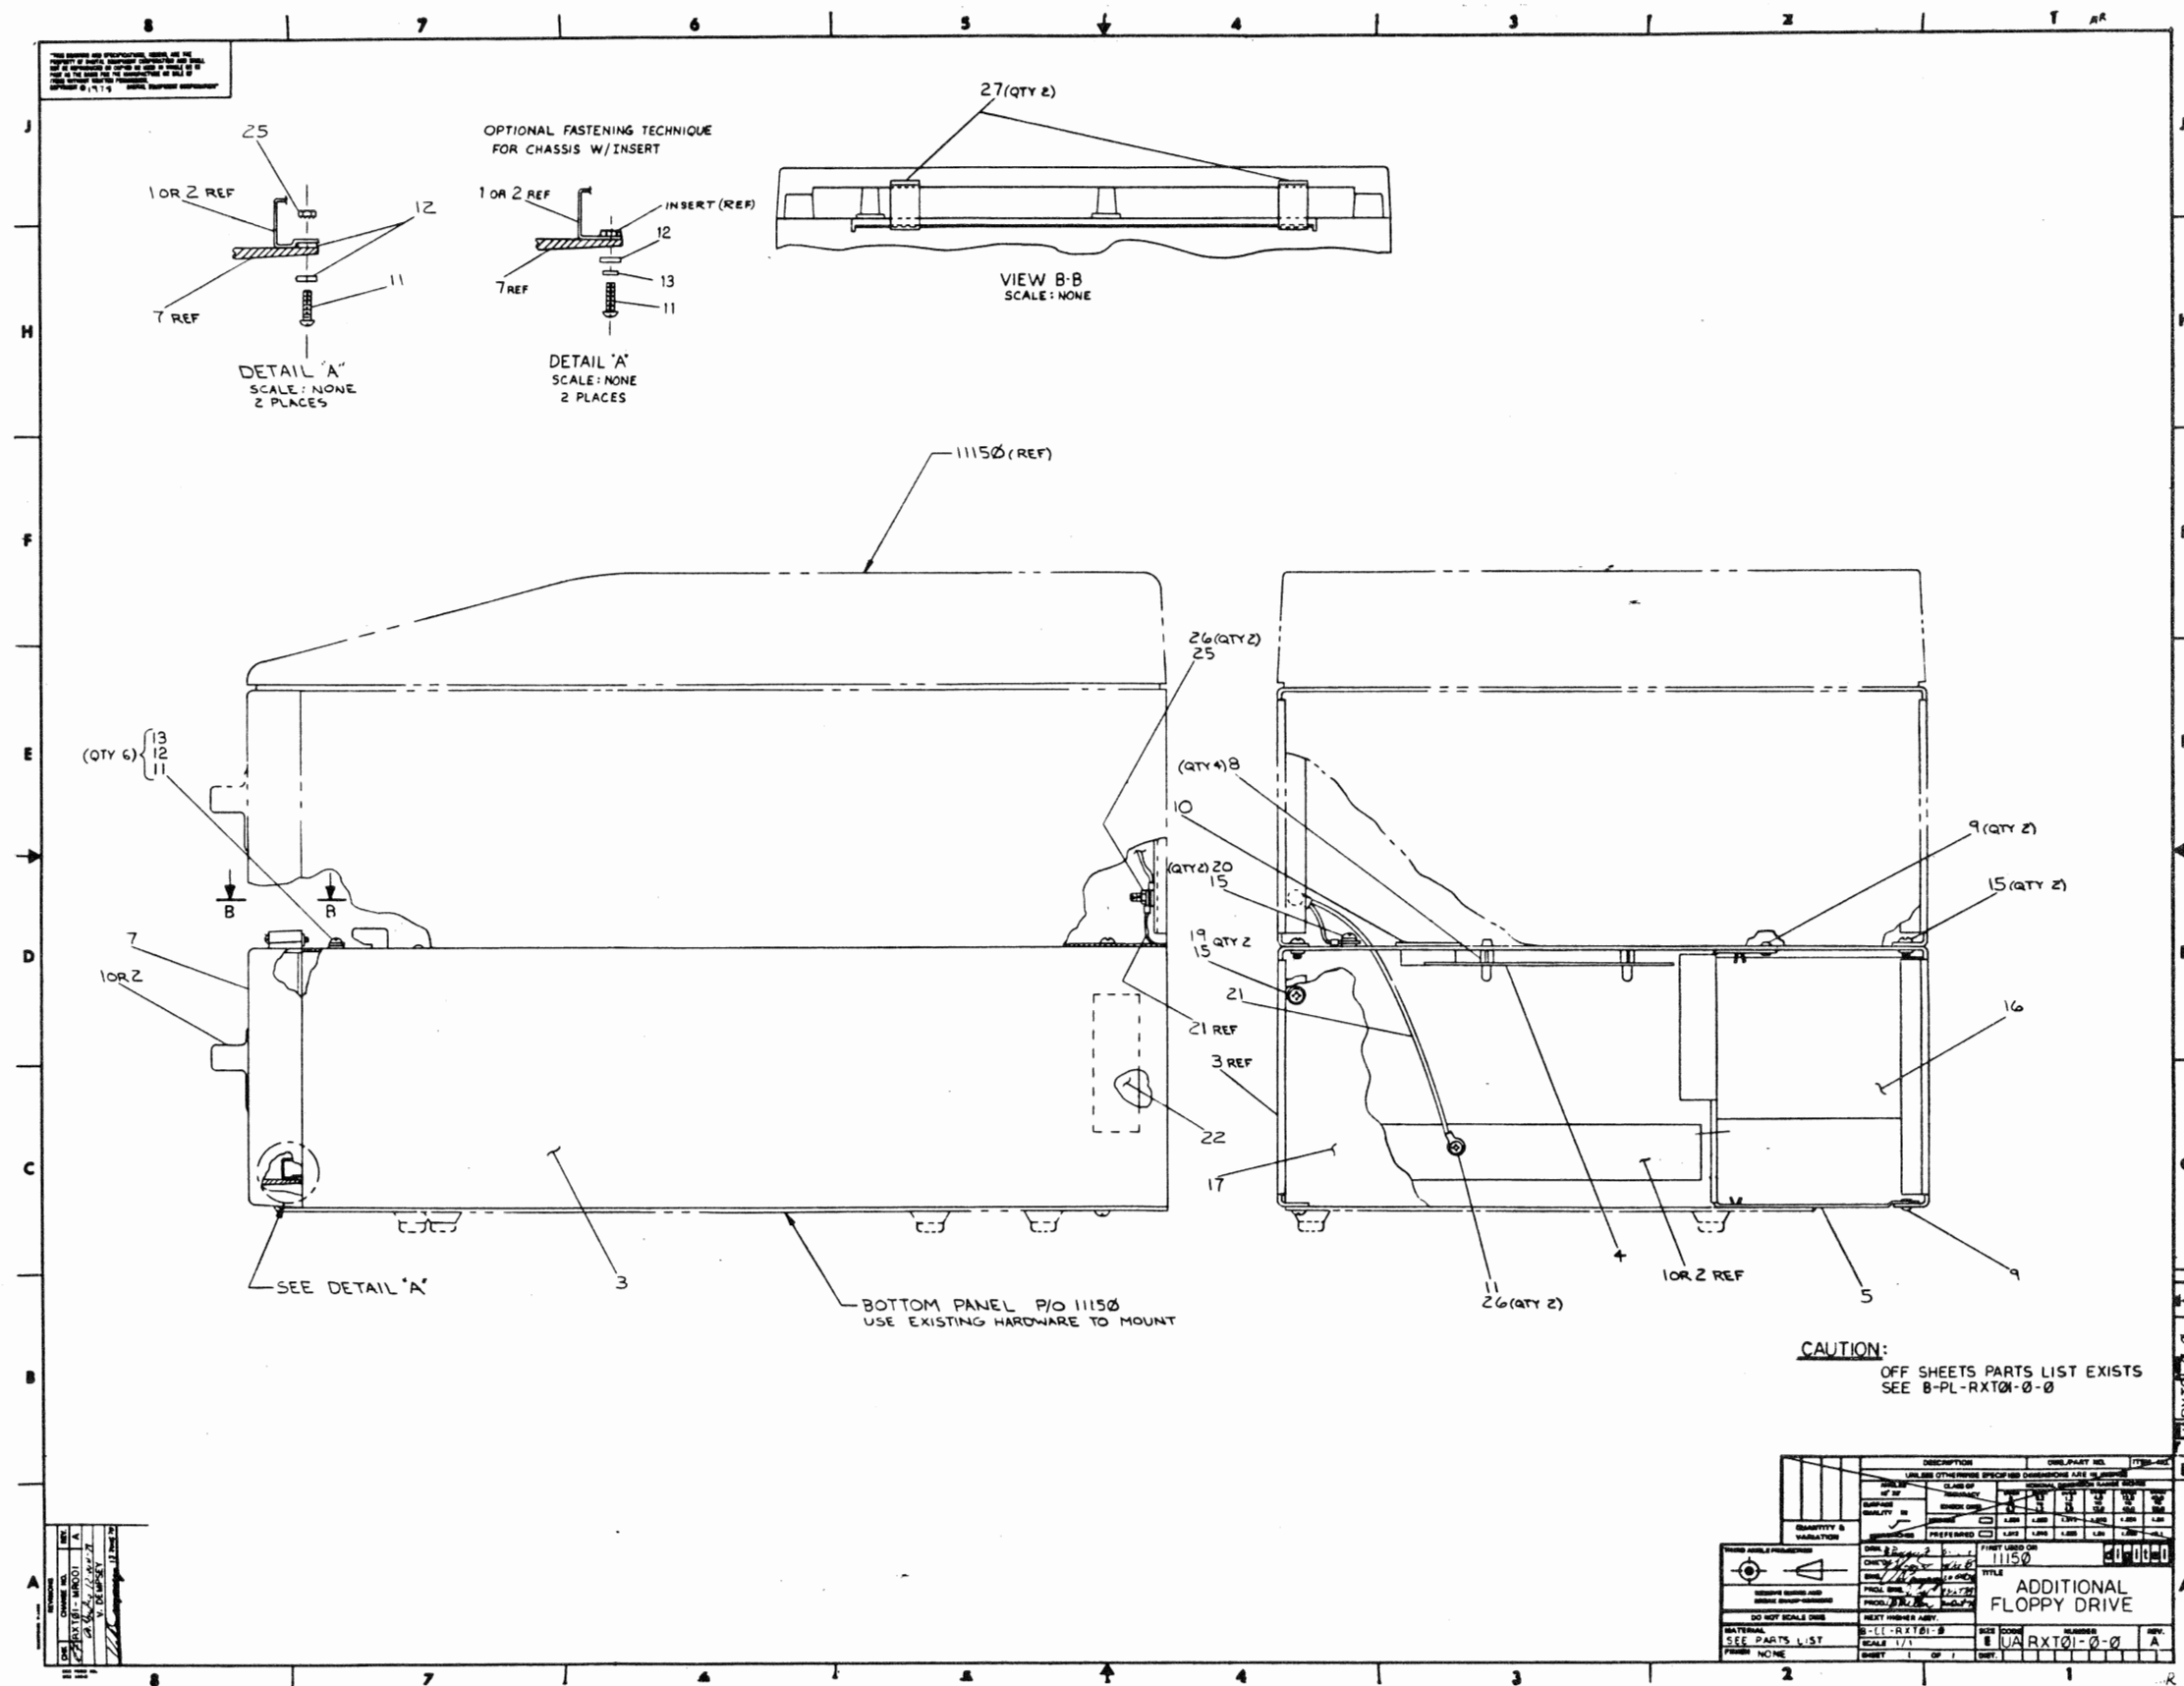

112

DIGITAL EQUIPMENT CORPORATION PARTS LIST				QUANTITY / VARIATION												NOTES:			
MADE BY <i>M. Pucsek</i> DATE <i>18 JUN 78</i>		CHECKED <i>[Signature]</i> DATE <i>19 OCT 78</i>		SECTION 1															
ENG <i>C. Campbell</i> DATE <i>20 OCT 78</i>		PROD <i>[Signature]</i> DATE <i>20 OCT 78</i>		ISSUED SECTION 1															
ITEM NO.	DRAWING NO.	PART NO.	DESCRIPTION	RXT01-AA	RXT01-AC												REF DESIGNATION		
1	E-UA-7013077-0-0	7013077-02	DRIVE, FLEXIBLE DISK	1	-														
2	E-UA-7013077-0-0	7013077-03	DRIVE, FLEXIBLE DISK	-	1														
3	E-MD-7420984-0-0	7420984-00	HOUSING, DRIVE	1	1														
4	D-IA-7015989-0-0	7015989-00	CABLE, EXTENDER	1	1														
5	D-MD-7420982-0-0	7420982-00	HOUSING, POWER SUPPLY	1	1														
~~6~~	~~B-MD-7421107-0-0~~	~~7421107-00~~	~~CLIP, BEZEL~~	~~2~~	~~2~~														
7		1215475-00	BEZEL, FRONT	1	1														
8		9009747-01	SUPPORT, CIRCUIT BOARD	4	4														
9		9009626-00	RIVET, POP	3	3														
10		9008964-00	BUSHING, SNAP NYLON (1.50)	1	1														
11		9006024-01	SCR, PHL PAN HD #6.32 X .50	9	9														
12		9006653-00	WASHER, FLAT #6 HOLE	8	8														
13		9007801-00	WASHER, LOCK #6	8	8														
~~14~~		~~9006015-01~~	~~SCR, PHL PAN HD #4-40 X .75~~	~~2~~	~~2~~														
15		9006418-01	SCR, PAN HD TAPTITE #8-32 X .38	5	5														
16	C-MD-7421497-0-0	7421497-00	PANEL, INSERT	1	1														
17	C-MD-7420981-0-0	7420981-00	PANEL, REAR DRIVE "1"	1	1														
~~18~~		~~9009321-00~~	~~LOCKTITE~~	~~A/RA/R~~	~~A/RA/R~~														
19		9006660-00	WASHER, FLAT #8	2	2														
20		9008072-00	WASHER, EXT TOOTH LOCK #8	2	2														
21	C-IA-7016458-0-0	7016458-00	JUMPER DAISY LINK	1	1														
E.C.O. NO. <i>10001</i>																			
"THIS DRAWING AND SPECIFICATIONS, HEREIN, ARE THE PROPERTY OF DIGITAL EQUIPMENT CORPORATION AND SHALL NOT BE REPRODUCED OR COPIED OR USED IN WHOLE OR IN PART AS THE BASIS FOR THE MANUFACTURE OR SALE OF ITEMS WITHOUT WRITTEN PERMISSION. COPYRIGHT © 1978 DIGITAL EQUIPMENT CORPORATION"				TITLE DRIVE, ADDITIONAL FLOPPY				ASSY NO. E-UA-RXT01-0-0				SIZE B	CODE PL	NUMBER RXT01-0-0		REV. A			
								SHEET 1 OF 2				INSERTION PARTS LIST DATA BASE REV							

